F.A.I RTE.	SECTION	COUNTY	TOTAL SHEETS	SHEET NO.
72	*	MACON	9	1
	ILLINOIS	CONTRACT NO. 74505		

* D7 BRIDGE PAINTING 2011-2

STATE OF ILLINOIS
DEPARTMENT OF TRANSPORTATION
DIVISION OF HIGHWAYS

FOR INDEX OF SHEETS, SEE SHEET NO. 2

PROPOSED
HIGHWAY PLANS

F.A.I. ROUTE 72 (INTERSTATE 72)
SECTION D7 BRIDGE PAINTING 2011-2

BRIDGE PAINTING
MACON COUNTY

C-97-016-11

D-97-005-11

LOCATION OF SECTION INDICATED THUS:-

N

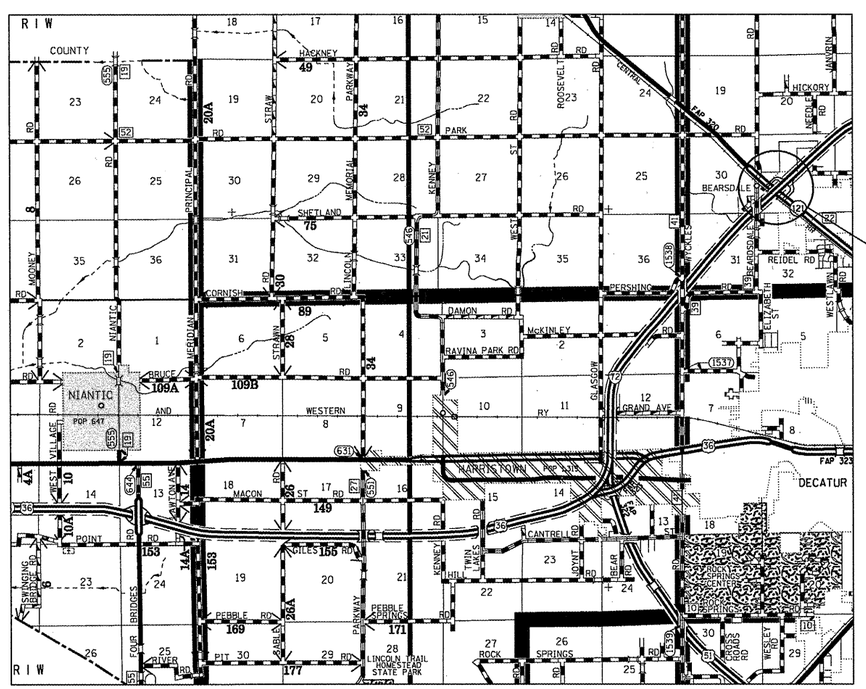

LOCATION #1:
SN 058-0074 (EB);
SN 058-0075 (WB)

100' 200' 300' — 1"= 100'
10' 20' 30' — 1"= 10'
50' 100' — 1"= 50'
50' 100' — 1"= 40'
50' 100' — 1"= 30'
50' 100' — 1"= 20'

FULL SIZE PLANS HAVE BEEN PREPARED USING STANDARD ENGINEERING SCALES. REDUCED SIZED PLANS WILL NOT CONFORM TO STANDARD SCALES. IN MAKING MEASUREMENTS ON REDUCED PLANS, THE ABOVE SCALES MAY BE USED.

J.U.L.I.E.
JOINT UTILITY LOCATION INFORMATION FOR EXCAVATION
1-800-892-0123
OR 811

GROSS LENGTH = x.xx FT. = x.xxx MILE
NET LENGTH = x.xx FT. = x.xxx MILE

STATE OF ILLINOIS
DEPARTMENT OF TRANSPORTATION
DIVISION OF HIGHWAYS

SUBMITTED Dec 13 20 10
Roger L. Driskell
DEPUTY DIRECTOR OF HIGHWAYS, REGION ENGINEER

Feb 4 20 11
Scott E. Stitt, P.E. for
acting ENGINEER OF DESIGN AND ENVIRONMENT

Feb 4 20 11
Christine M. Reed for
DIRECTOR OF HIGHWAYS, CHIEF ENGINEER

PROJECT ENGINEER: TOM RONAN
PROJECT MANAGER: TOM RONAN
PHONE: (217)-342-8320

CONTRACT NO. 74505

PRINTED BY THE AUTHORITY OF THE STATE OF ILLINOIS