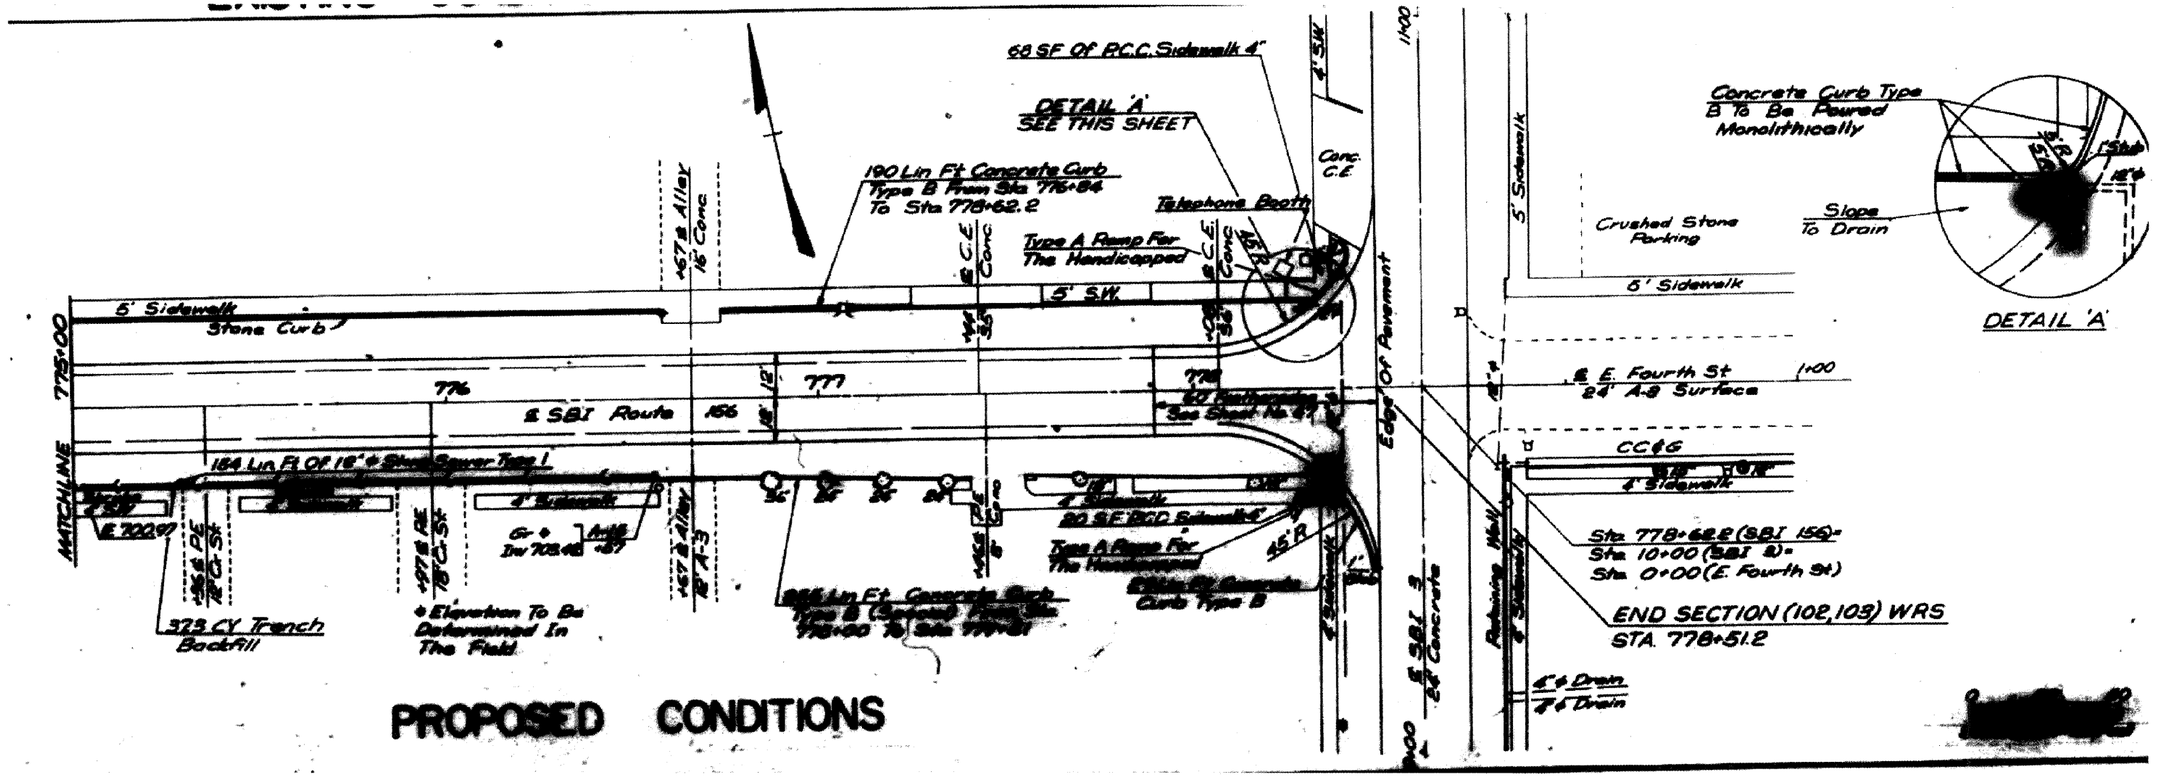

FOR INFORMATION ONLY

FILE NAME = $FILEL$	USER NAME = $USER$	DESIGNED -	REVISED -	STATE OF ILLINOIS DEPARTMENT OF TRANSPORTATION	EXISTING MICROFILM FOR INFORMATION ONLY				F.A.P. RTE.	SECTION	COUNTY	TOTAL SHEETS	SHEET NO.
		DRAWN -	REVISED -						829	103RS	MONROE	16	16
	PLOT SCALE = $SCALE$	CHECKED -	REVISED -								CONTRACT NO. 76098		
	PLOT DATE = $DATE$	DATE -	REVISED -		SCALE: NA	SHEET NO. 7 OF 7 SHEETS	STA. 775+00	TO STA. 778+51.2	FED. ROAD DIST. NO.	ILLINOIS	FED. AID PROJECT		