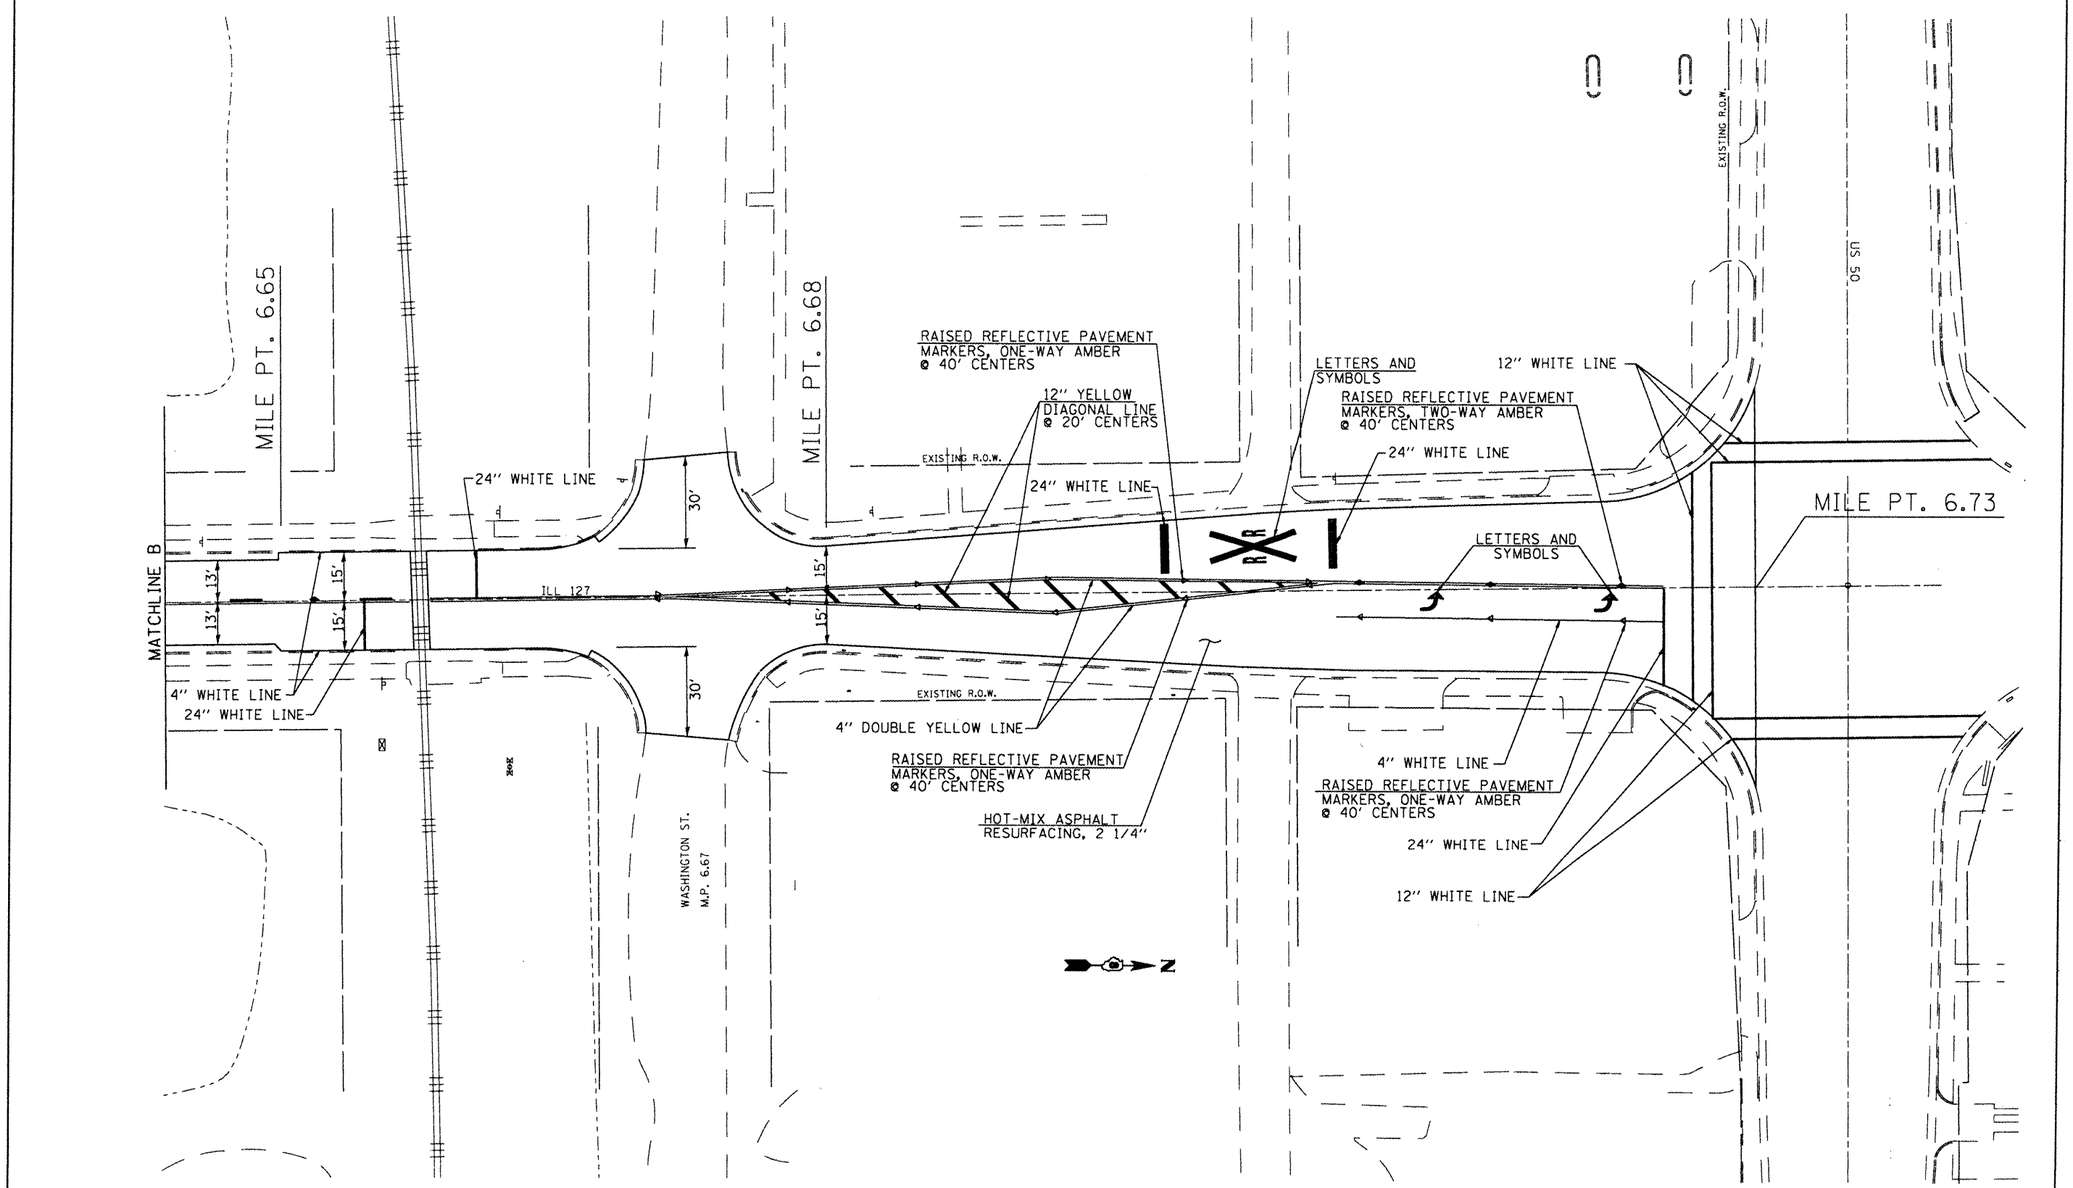

FILE NAME = #FILEL#	USER NAME = #USER#	DESIGNED - ---	REVISED - ---	STATE OF ILLINOIS DEPARTMENT OF TRANSPORTATION	PLAN/PAVEMENT MARKING SHEETS
		DRAWN - ---	REVISED - ---		
	PLOT SCALE = #SCALE#	CHECKED - ---	REVISED - ---		SCALE: _____ SHEET NO. __ OF ___ SHEETS STA. _____ TO STA. _____
	PLOT DATE = #DATE#	DATE - _____	REVISED - ---		

F.A.P. RTE.	SECTION	COUNTY	TOTAL SHEETS	SHEET NO.
42	(130.1)RS-5	CLINTON	26	20
		CONTRACT NO. 76E11		
	ILLINOIS FED. AID PROJECT			