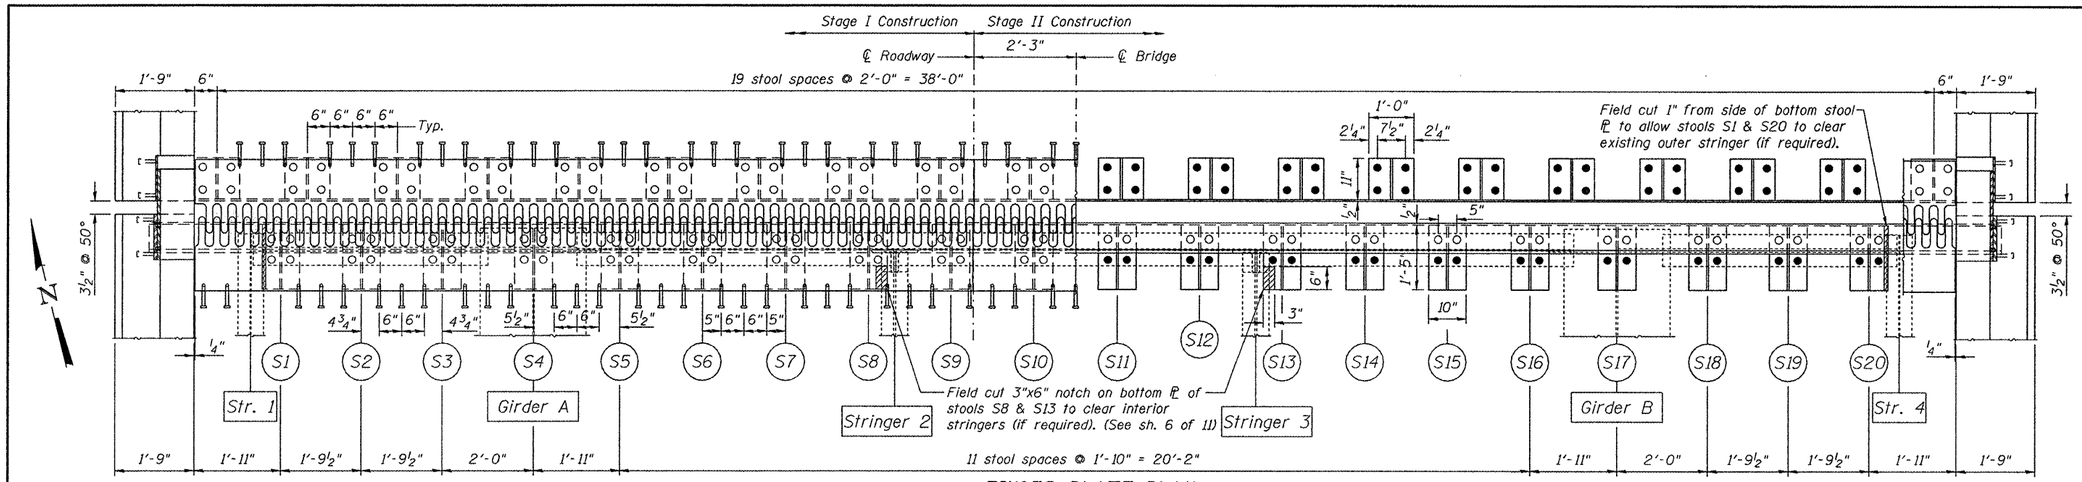

FINGER PLATE PLAN

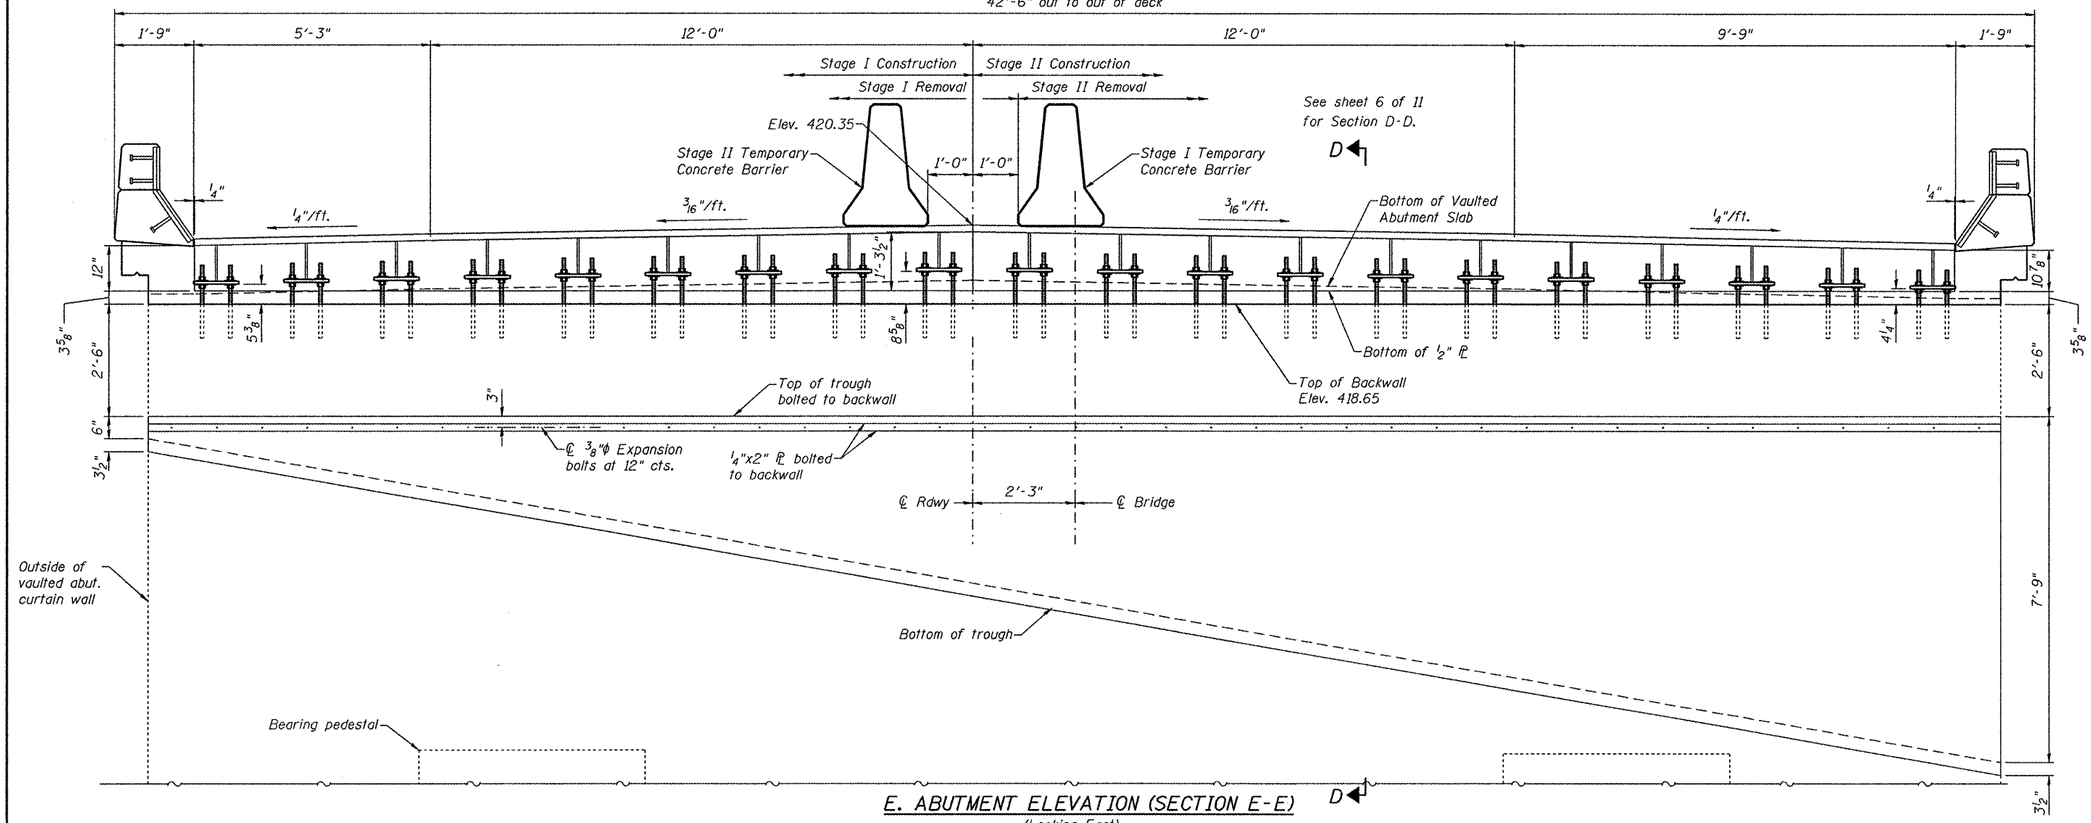

E. ABUTMENT ELEVATION (SECTION E-E)

(Looking East)

DESIGNED - J. Uehle	EXAMINED	DATE - March 11, 2011	**STATE OF ILLINOIS**	**FINGER PLATE PLAN AND E. ABUTMENT ELEVATION**	F.A.P. RTE.	SECTION	COUNTY	TOTAL SHEETS / SHEET NO.
CHECKED - A. Halloway			**DEPARTMENT OF TRANSPORTATION**	**SN 082-0198**	103	561-B-I	ST. CLAIR	21 / 11
DRAWN - J. Uehle	PASSED						CONTRACT NO. 76E20	
CHECKED - A. Halloway	ENGINEER OF STRUCTURAL SERVICES			SHEET NO. 4 OF 11 SHEETS			ILLINOIS FED. AID PROJECT	
	ENGINEER OF BRIDGES AND STRUCTURES							