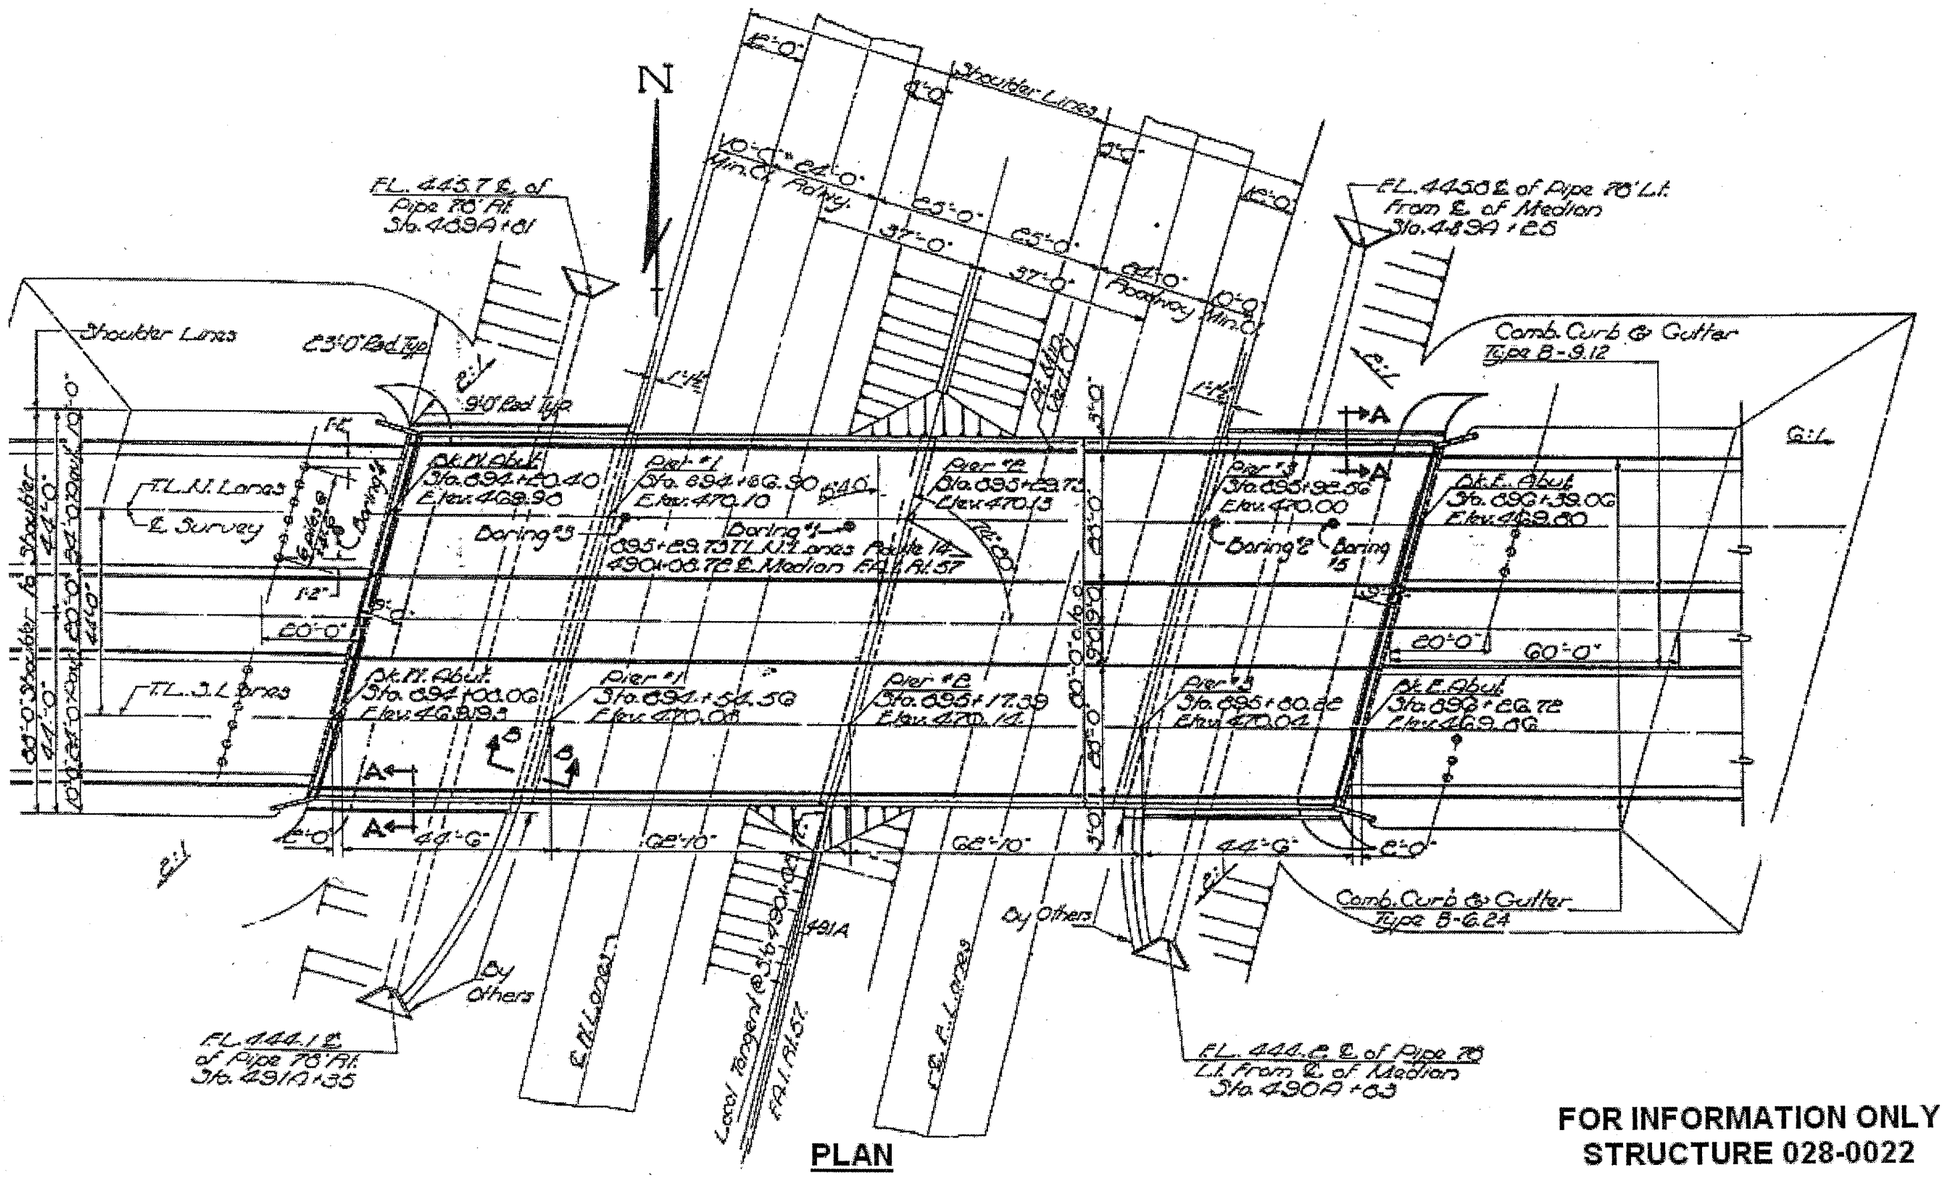

PLAN

FOR INFORMATION ONLY
STRUCTURE 028-0022

FILE NAME =	USER NAME = gautneyrk	DESIGNED - ___	REVISED - ___	STATE OF ILLINOIS DEPARTMENT OF TRANSPORTATION		RTE.	SECTION	COUNTY	TOTAL SHEETS	SHEET NO.
		DRAWN - ___	REVISED - ___			VAR.	D9 BRIDGE PAINTING 2011-1	VARIOUS	12	5
	PLOT SCALE = 4915.2000 ' / IN.	CHECKED - ___	REVISED - ___					CONTRACT NO. 78236		
	PLOT DATE = 12/10/2010	DATE - _____	REVISED - ___		SCALE: _____ SHEET NO. __ OF ___ SHEETS STA. _____ TO STA. _____			ILLINOIS FED. AID PROJECT		