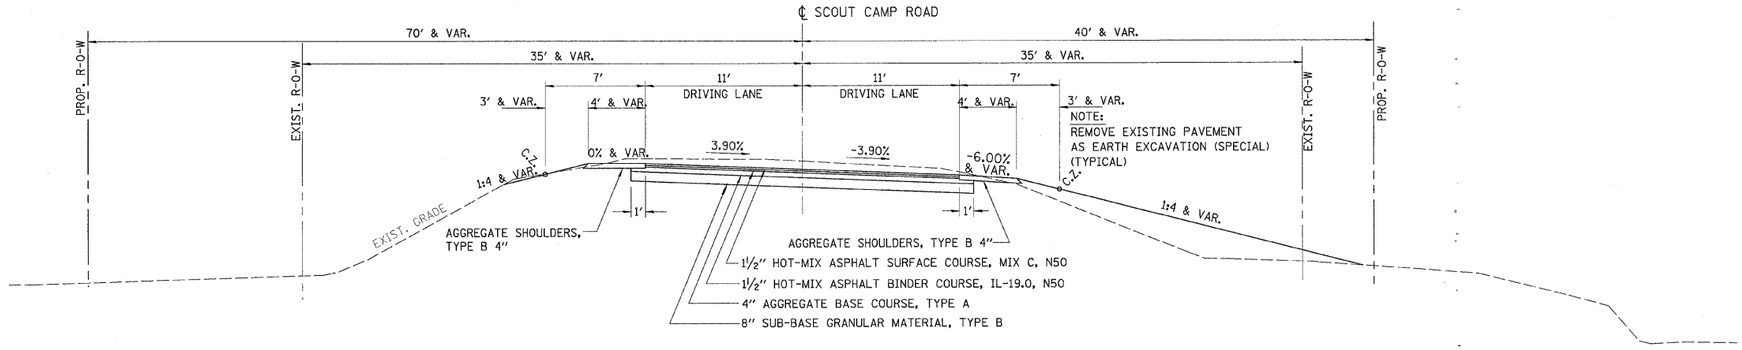

SCOUT CAMP ROAD
STA. 11+84.73 TO STA. 23+32.27
(FULL SUPER)

SCOUT CAMP ROAD SUPERELEVATION RATES			
STATION	LEFT SUPER	RIGHT SUPER	REMARKS
10+79.73	-2.00%	-2.00%	NORMAL CROWN
11+15.73	0%	-2.00%	
11+51.73	2.00%	-2.00%	FULL SUPER
11+84.73	3.90%	-3.90%	MAX SUPER
23+32.27	3.90%	-3.90%	MAX SUPER
23+65.27	2.00%	-2.00%	FULL SUPER
24+01.27	0%	-2.00%	
24+37.27	-2.00%	-2.00%	NORMAL CROWN

* PC 11+58.48
* PT 23+58.52

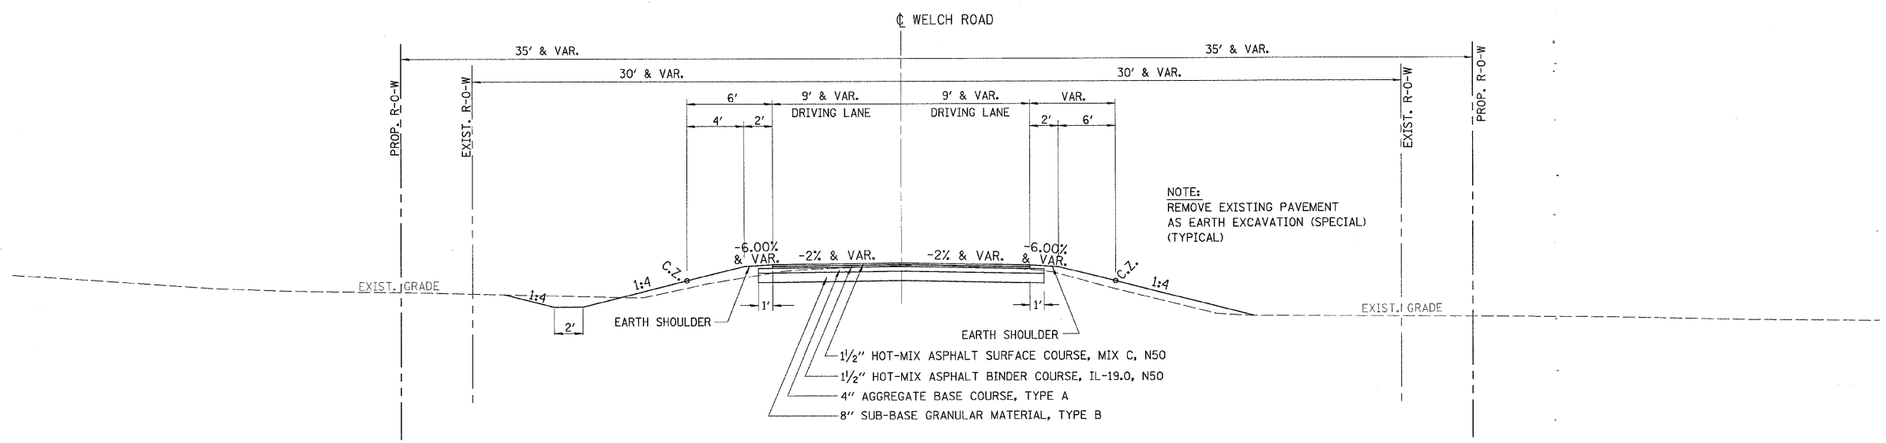

WELCH ROAD
STA. 80+50.00 TO STA. 82+02.63

FILE = S:\PROJECTS\1169D09_JoDaviessCo_ScoutCampRd\DESIGN\STRUCT\typicals.dgn

REV.	DATE	BY	REMARKS

DRAWN X.X.X.
CHECKED X.X.X.
APPROVED X.X.X.

JO DAVIESS COUNTY
SCOUT CAMP ROAD AND
WELCH ROAD IMPROVEMENTS

WILLETT, HOFMANN & ASSOCIATES, INC.
CONSULTING ENGINEERS
Land Surveying - Transportation - Structural
Environmental - Architecture
809 East Second Street Dixon, Illinois 61021
Phone 815.284.3381 Fax 815.284.3385
Design Firm #184-000918
www.willetthofmann.com

F.A.S. 73
FED. AID PROJECT -
FED. ROAD DIST. NO. 7 ILLINOIS

TYPICAL SECTIONS, GENERAL NOTES, AND CONTROL POINTS

SECTION	COUNTY	TOTAL SHEETS	SHEET NO.
09-00133-00-BR	JO DAVIESS	48	4
STA. - STA.			

WHA PROJECT: 1169D09 DATE: XX/XX/XXXX