85514

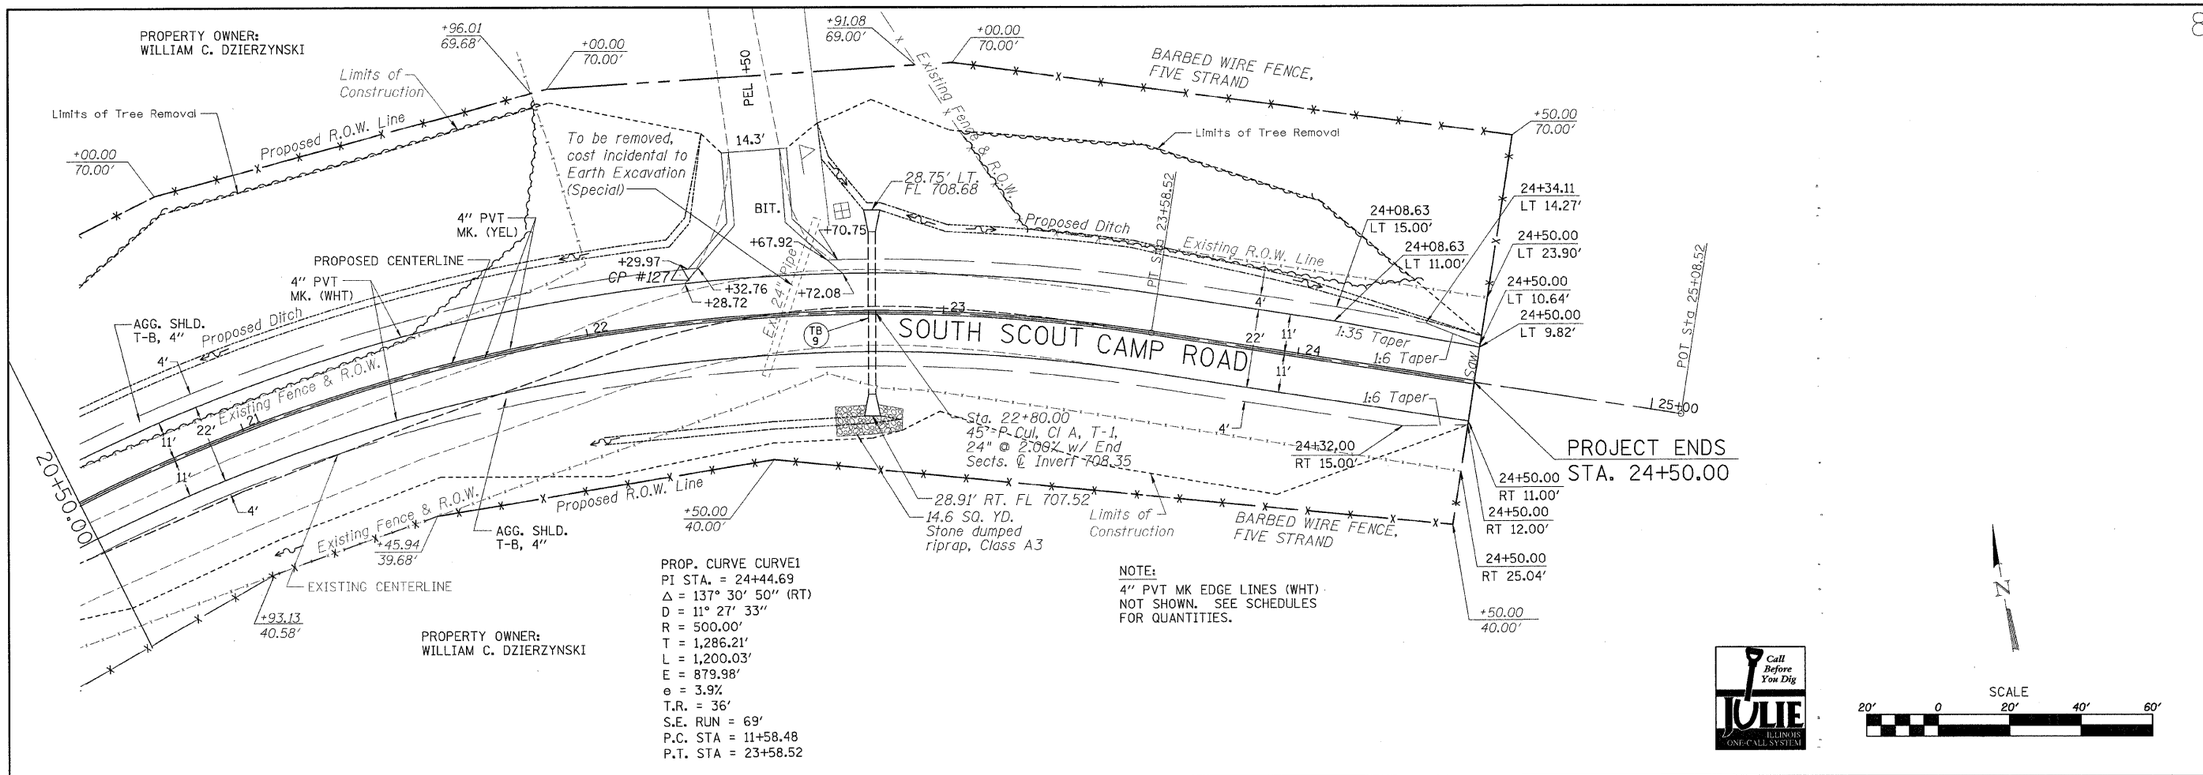

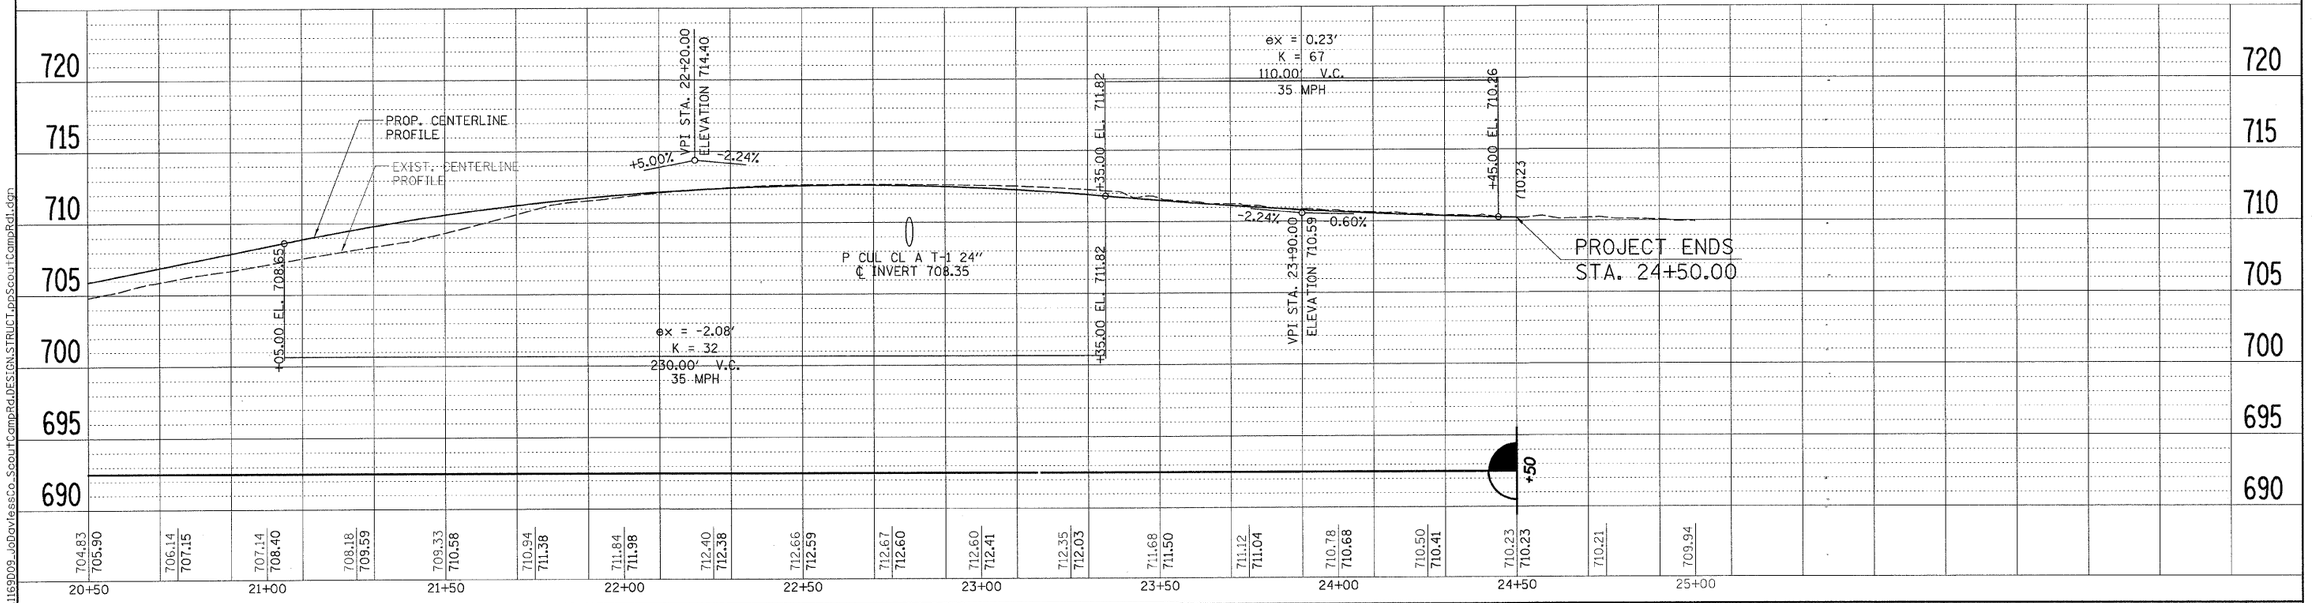

FILE = S:\PROJECTS\2009\1169D09_JoDaviessCo_ScoutCampRd\DESIGN\STRUCT\ppScoutCampRdl.dgn

REV.	DATE	BY	REMARKS

DRAWN X.X.X.
CHECKED X.X.X.
APPROVED X.X.X.

JO DAVIESS COUNTY
SCOUT CAMP ROAD AND
WELCH ROAD IMPROVEMENTS

WILLETT, HOFMANN & ASSOCIATES, INC.
CONSULTING ENGINEERS
Land Surveying - Transportation - Structural
Environmental - Architecture
809 East Second Street Dixon, Illinois 61021
Phone 815.284.3381 Fax 815.284.3385
Design Firm #184-000918
www.willetthofmann.com

F.A.S. 73
FED. AID PROJECT -
FED. ROAD DIST. NO. 7 ILLINOIS

SCOUT CAMP ROAD
PLAN & PROFILE

STA. 20+50.00 – STA. 25+08.52

SECTION	COUNTY	TOTAL SHEETS	SHEET NO.
09-00133-00-BR	JO DAVIESS	48	13
STA. 20+50.00 - STA. 25+08.52			
WHA PROJECT: 1169D09	DATE: XX/XX/XXXX		