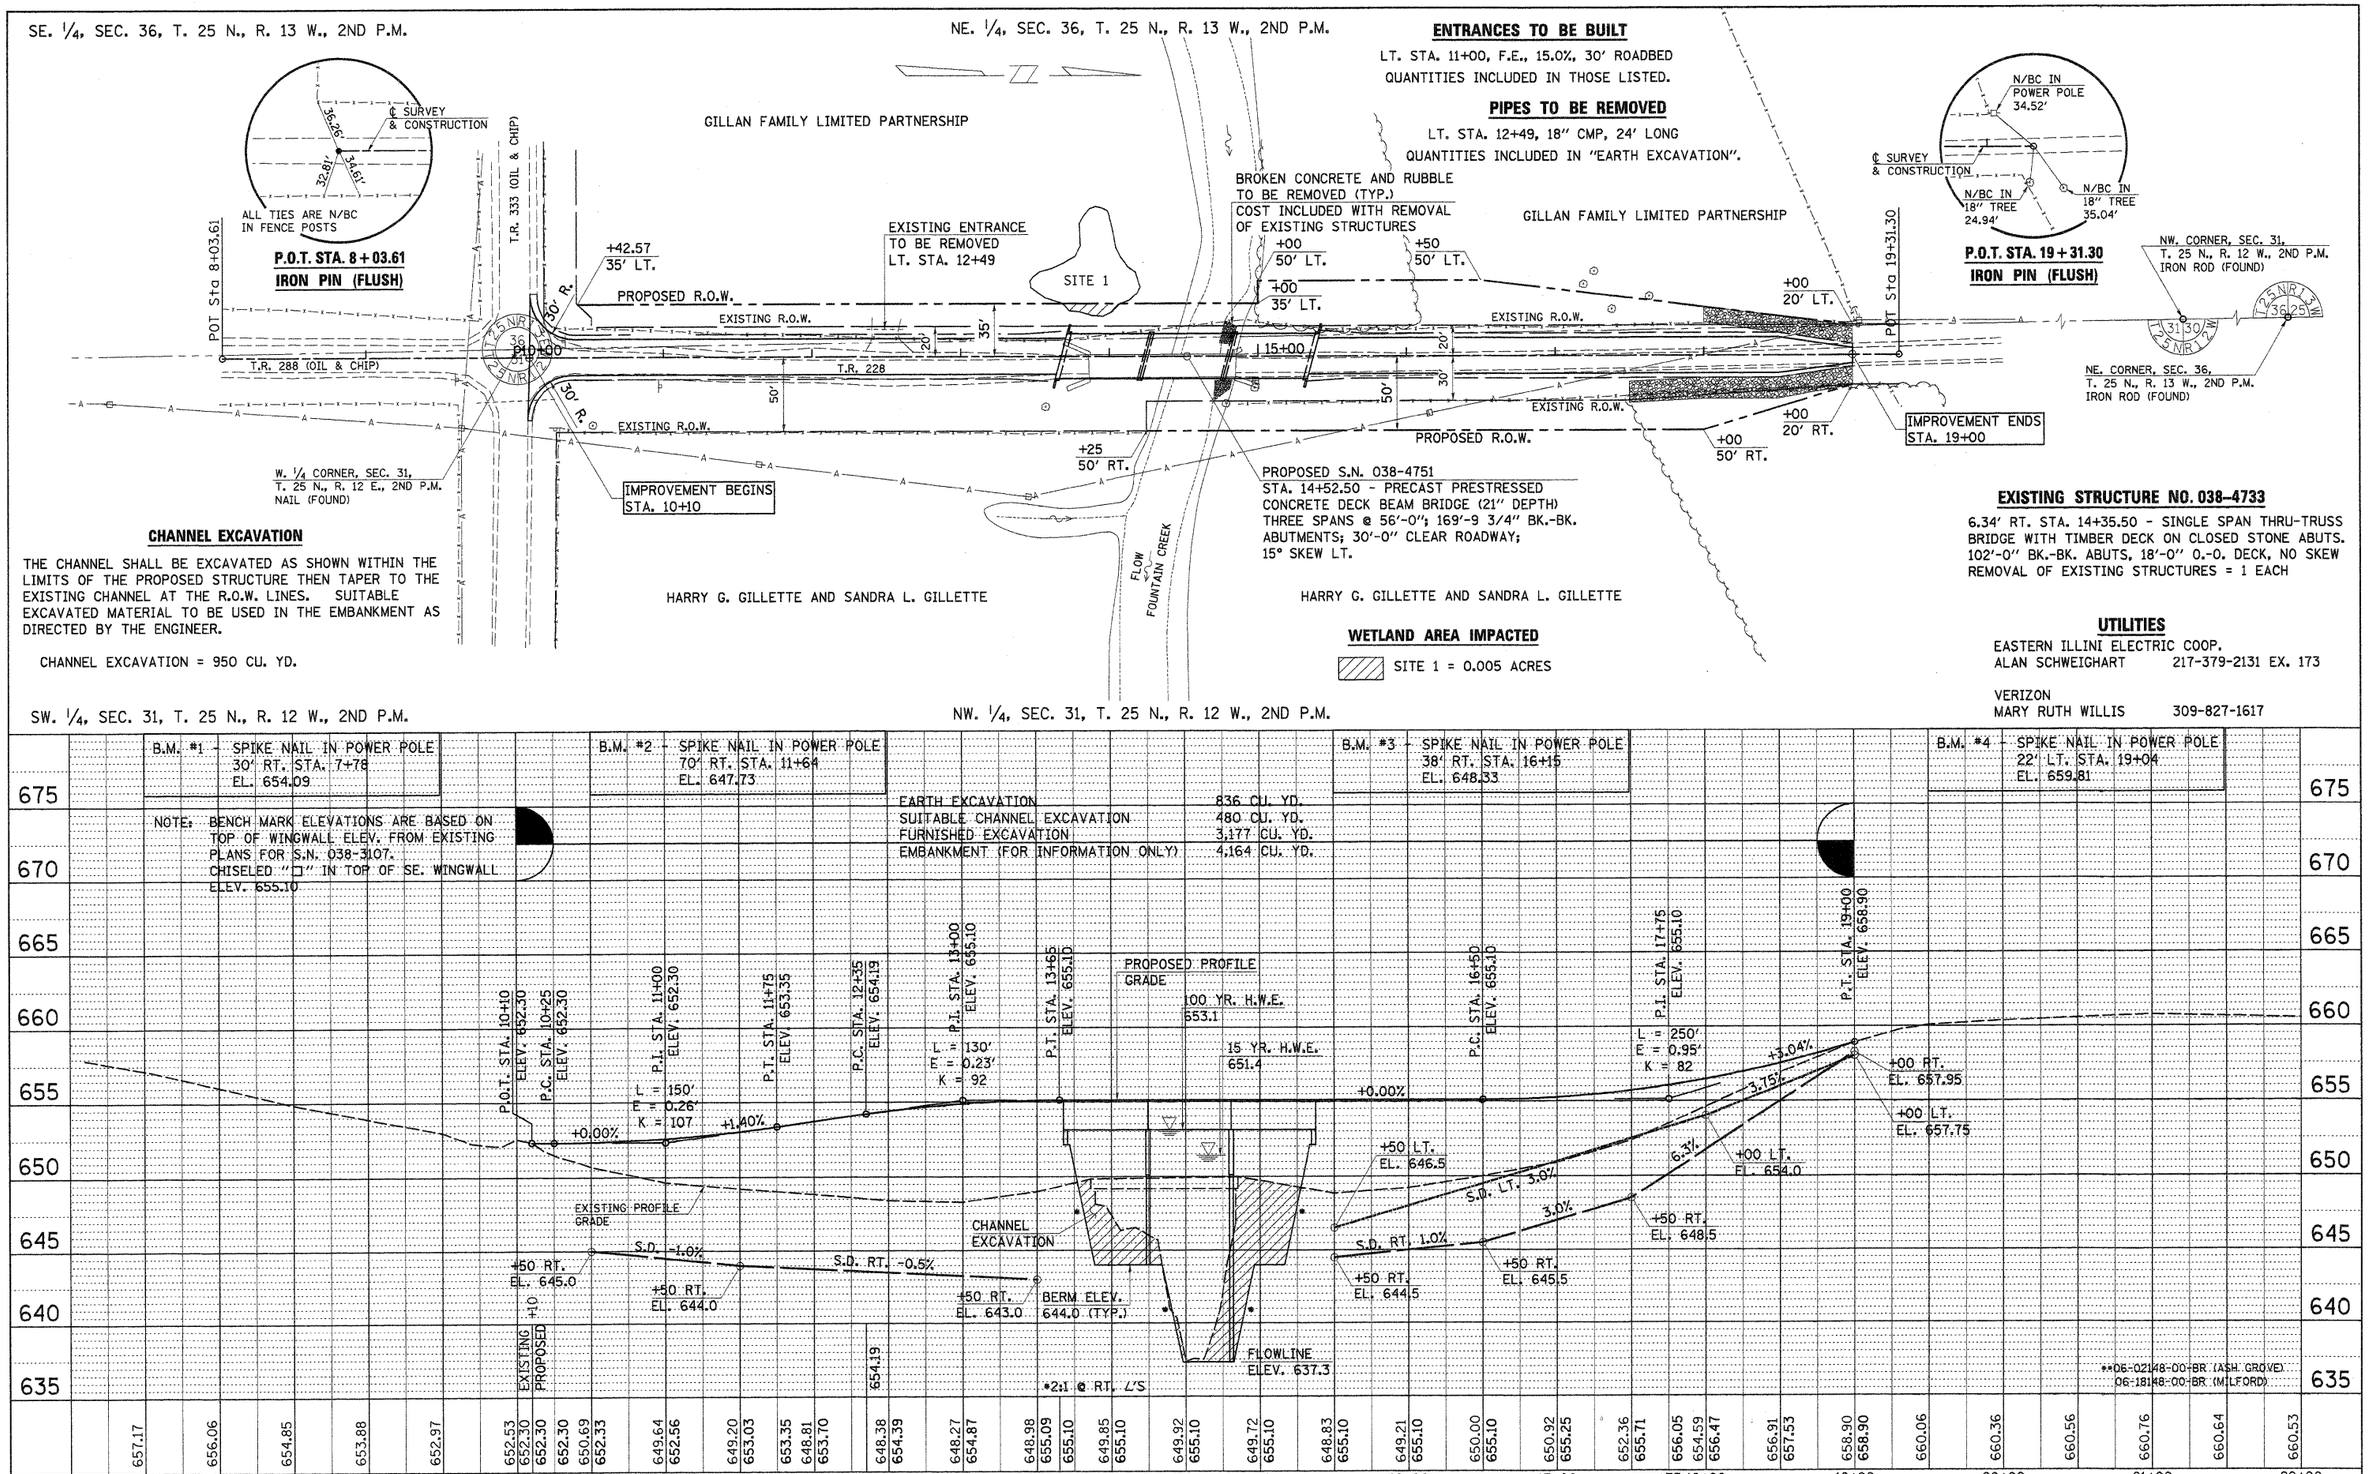

ENTRANCES TO BE BUILT

LT. STA. 11+00, F.E., 15.0%, 30' ROADBED
QUANTITIES INCLUDED IN THOSE LISTED.

PIPES TO BE REMOVED

LT. STA. 12+49, 18" CMP, 24' LONG
QUANTITIES INCLUDED IN "EARTH EXCAVATION".

CHANNEL EXCAVATION

THE CHANNEL SHALL BE EXCAVATED AS SHOWN WITHIN THE LIMITS OF THE PROPOSED STRUCTURE THEN TAPER TO THE EXISTING CHANNEL AT THE R.O.W. LINES. SUITABLE EXCAVATED MATERIAL TO BE USED IN THE EMBANKMENT AS DIRECTED BY THE ENGINEER.

CHANNEL EXCAVATION = 950 CU. YD.

WETLAND AREA IMPACTED

SITE 1 = 0.005 ACRES

EXISTING STRUCTURE NO. 038-4733

6.34' RT. STA. 14+35.50 - SINGLE SPAN THRU-TRUSS BRIDGE WITH TIMBER DECK ON CLOSED STONE ABUTS. 102'-0" BK.-BK. ABUTS, 18'-0" O.-O. DECK, NO SKEW
REMOVAL OF EXISTING STRUCTURES = 1 EACH

UTILITIES

EASTERN ILLINI ELECTRIC COOP.
ALAN SCHWEIGHART 217-379-2131 EX. 173

VERIZON
MARY RUTH WILLIS 309-827-1617

PLAN: SURVEYED / PLOTTED / ALIGNMENT CHECKED / RT. OF WAY CHECKED / CADD FILE NAME / NOTE BOOK / NO. / BY / DATE

PROFILE: SURVEYED / PLOTTED / GRADES CHECKED / STRUCTURE NOTATIONS CHKD / NOTE BOOK / NO. / BY / DATE

FILE NAME = 09-478_P&P.DGN	DESIGNED - G.J.C.	REVISED -	
USER NAME = S.A.P.	DRAWN - S.A.P.	REVISED -	
PLOT SCALE = 5	CHECKED - R.J.C.	REVISED -	
PLOT DATE = 07/13/09	DATE - 07/16/09	REVISED -	

4440 ASH GROVE
SPRINGFIELD, IL. 62711
(217) 793-8600
www.fehr-graham.com

FEHR-GRAHAM & ASSOCIATES, LLC
ENGINEERING AND SCIENCE CONSULTANTS
FREEPORT, IL ROCKFORD, IL ROCHELLE, IL MONROE, WI SPRINGFIELD, IL

PLAN & PROFILE – T.R.228 OVER FOUNTAIN CREEK

STA. 8+03.61 TO STA. 19+31.30

RTE.	SECTION	COUNTY	TOTAL SHEETS	SHEET NO.
TR 228	**	IROQUOIS	19	3

CONTRACT NO. 87446

ILLINOIS ASH GROVE/MILFORD ROAD DISTRICTS

*09-478