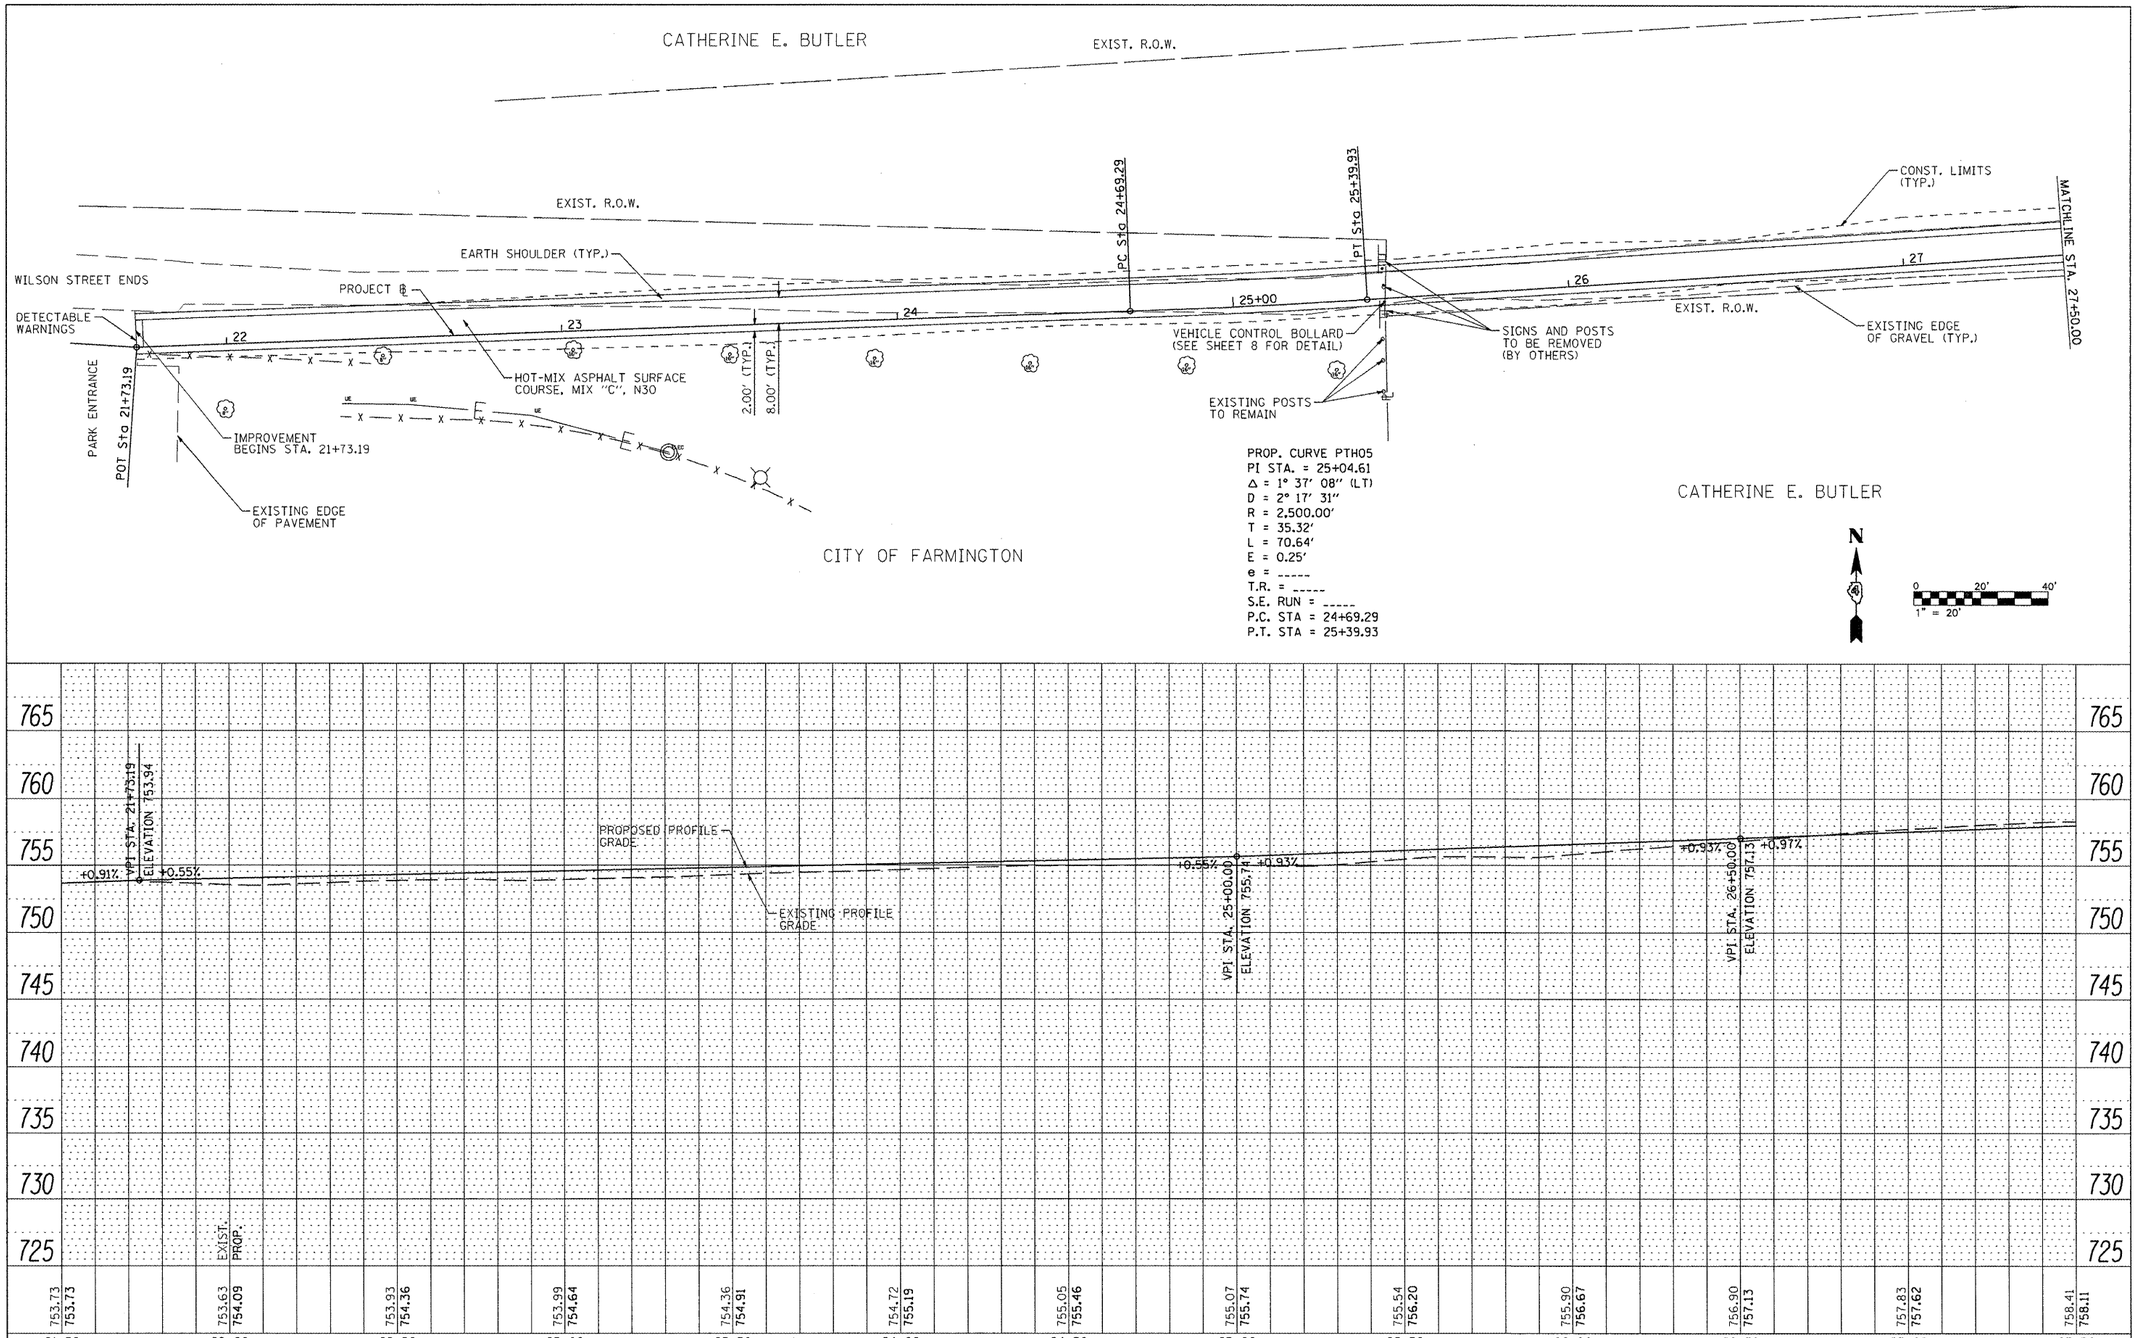

PROP. CURVE PTH05
PI STA. = 25+04.61
Δ = 1° 37' 08" (LT)
D = 2° 17' 31"
R = 2,500.00'
T = 35.32'
L = 70.64'
E = 0.25'
e = -----
T.R. = -----
S.E. RUN = -----
P.C. STA = 24+69.29
P.T. STA = 25+39.93

PLAN
NOTE BOOK NO. ____
SURVEYED
PLOTTED
ALIGNMENT CHECKED
RT. OF WAY CHECKED
CADD FILE NAME
BY
DATE

PROFILE
NOTE BOOK NO. ____
SURVEYED
PLOTTED
GRADES CHECKED
B.M. NOTED
STRUCTURE NOTATNS CHKD
BY
DATE

FILE NAME = S:\247\24710001 Farmington SRTS\CADD\CADD	USER NAME = jdspiller	DESIGNED - JDS	REVISED -
	Sheets\D489569-sht-planprof3.DGN	DRAWN - WLL	REVISED -
	PLOT SCALE = 40.0000 ' / IN.	CHECKED - GBM	REVISED -
	PLOT DATE = 1/13/2011	DATE -	REVISED -

STATE OF ILLINOIS
DEPARTMENT OF TRANSPORTATION

CITY OF FARMINGTON SRTS
PLAN AND PROFILE

SCALE: | SHEET NO. OF SHEETS | STA. TO STA.

SECTION	COUNTY	TOTAL SHEETS	SHEET NO.
08-00032-00-SW	FULTON	13	5

CONTRACT NO. 89569

ILLINOIS FED. AID PROJECT