FINAL SURVEY	SURVEYED	BY	
	PLOTTED		DATE
NOTE BOOK	CROSS SECTIONED		
NO.	AREAS CALCULATED		
	AREAS CHECKED		

ORIGINAL SURVEY	SURVEYED	BY	
	PLOTTED		DATE
NOTE BOOK	CROSS SECTIONED		
NO.	AREAS CALCULATED		
	AREAS CHECKED		

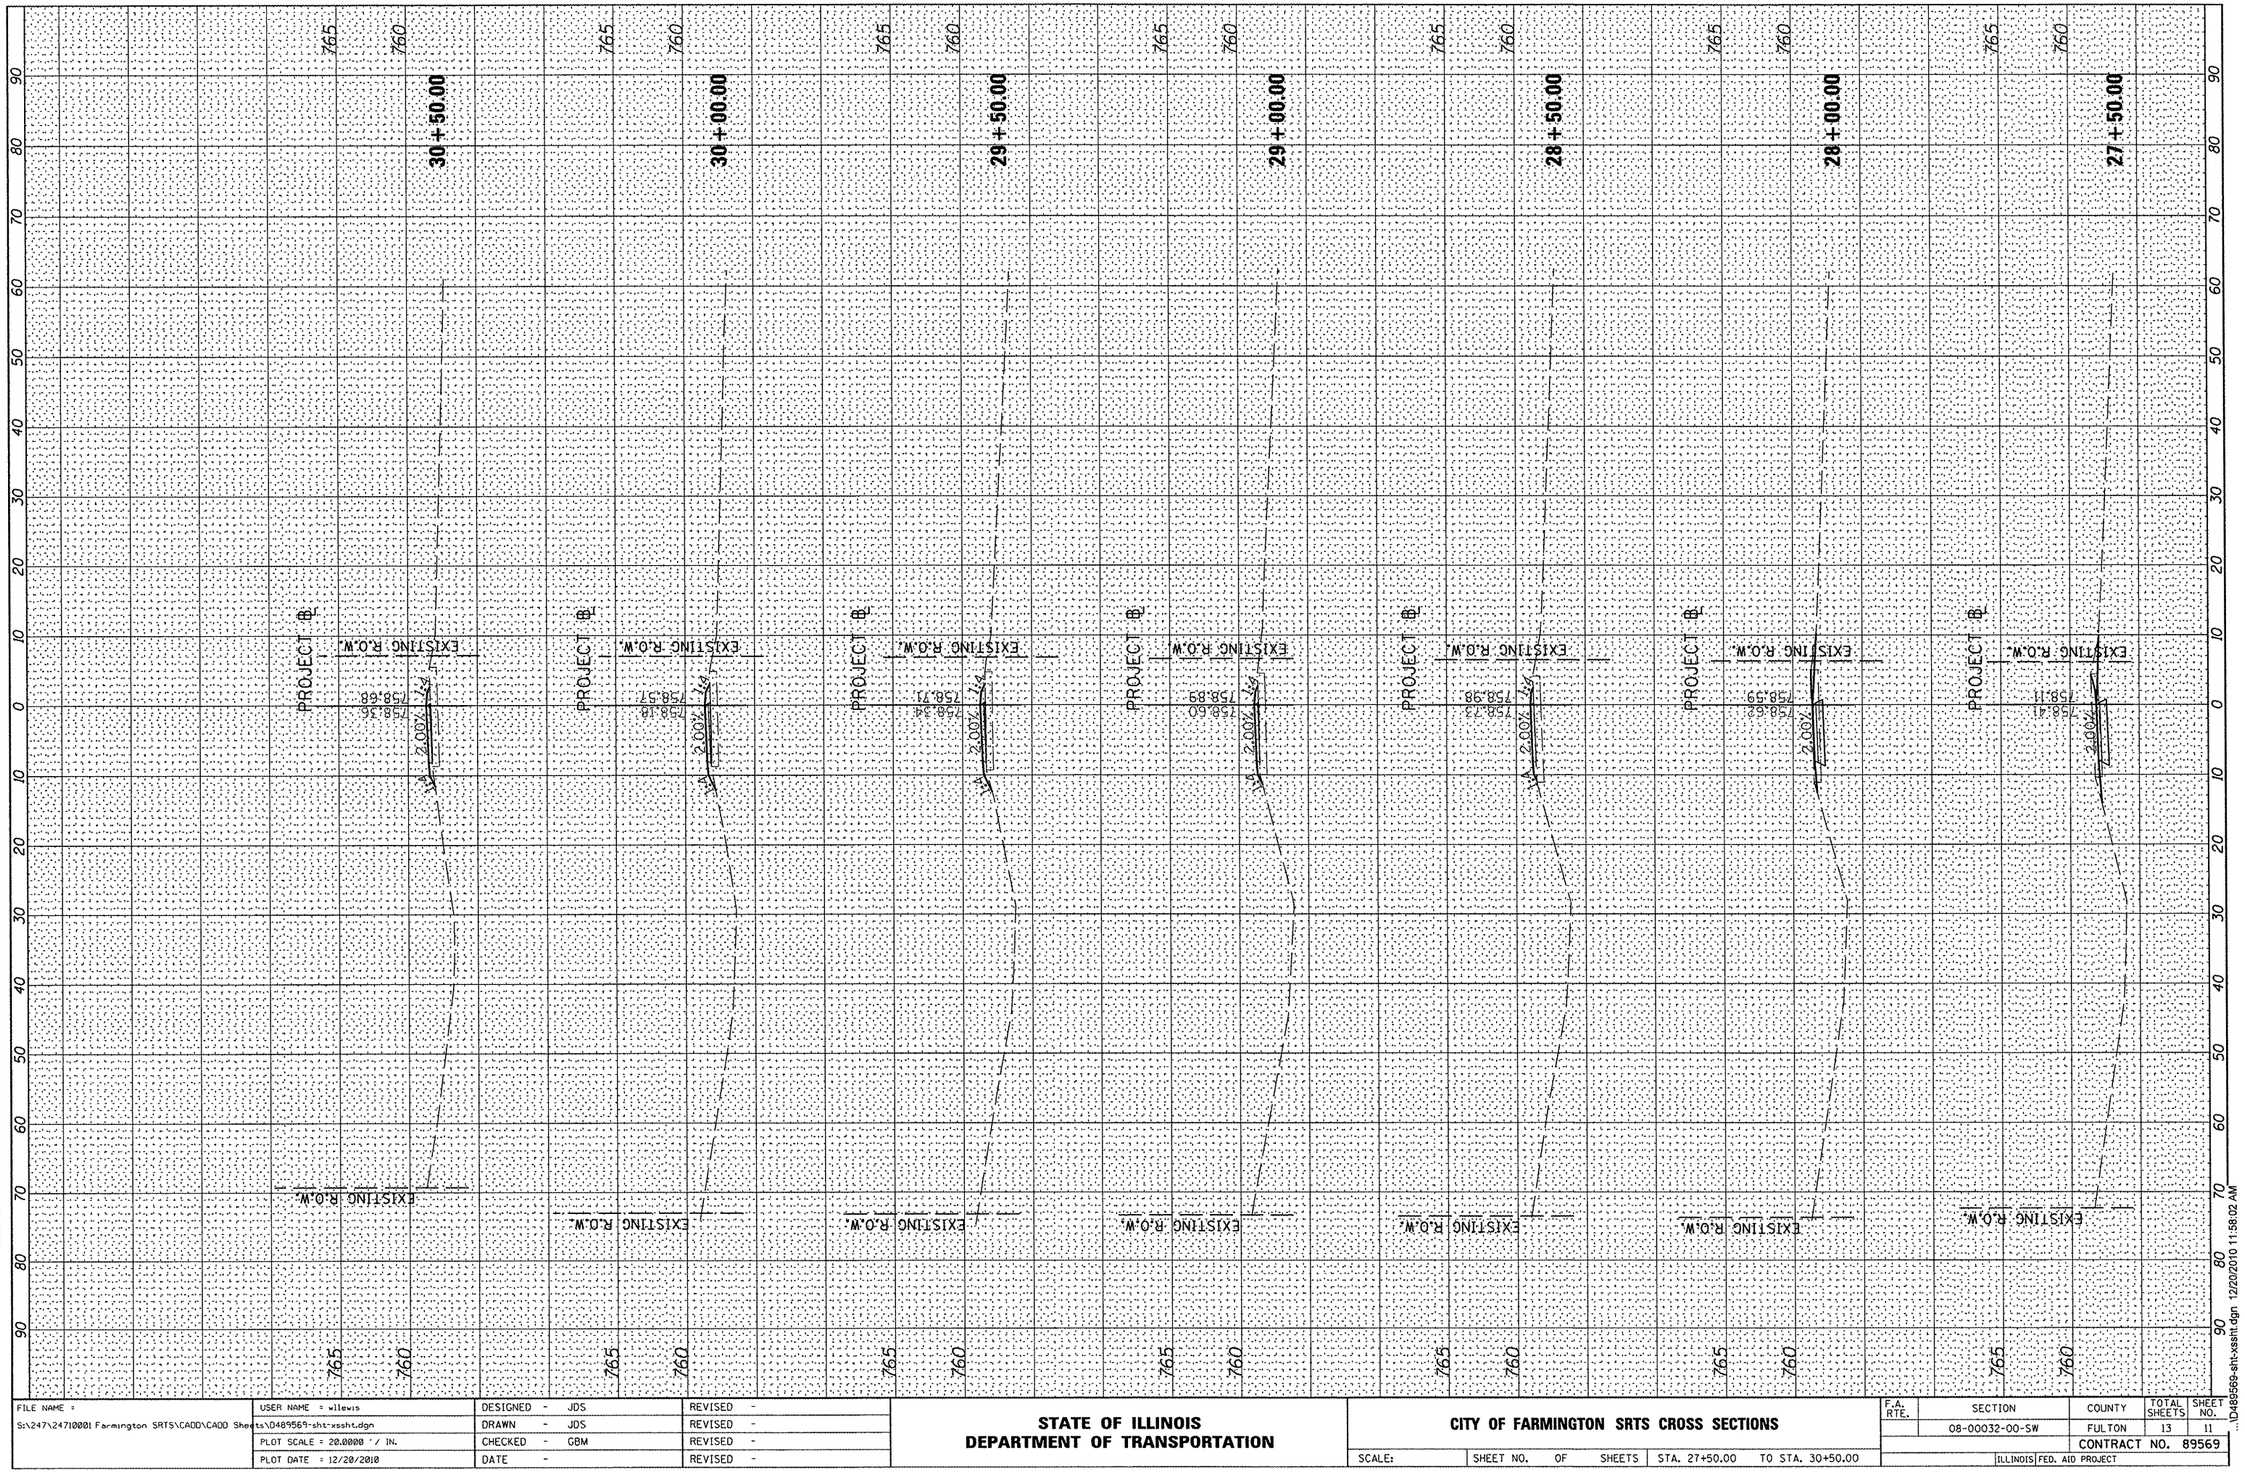

FILE NAME =	USER NAME = wlewis	DESIGNED - JDS	REVISED -
S:\247\24710001 Farmington SRTS\CADD\CADD Sheets\D489569-sht-xssht.dgn		DRAWN - JDS	REVISED -
	PLOT SCALE = 20.0000 ' / IN.	CHECKED - GBM	REVISED -
	PLOT DATE = 12/20/2010	DATE -	REVISED -

STATE OF ILLINOIS
DEPARTMENT OF TRANSPORTATION

CITY OF FARMINGTON SRTS CROSS SECTIONS

SCALE: | SHEET NO. OF SHEETS | STA. 27+50.00 TO STA. 30+50.00

F.A. RTE.	SECTION	COUNTY	TOTAL SHEETS	SHEET NO.
	08-00032-00-SW	FULTON	13	11
		CONTRACT NO. 89569		
	ILLINOIS FED. AID PROJECT			

...\D489569-sht-xssht.dgn 12/20/2010 11:58:02 AM