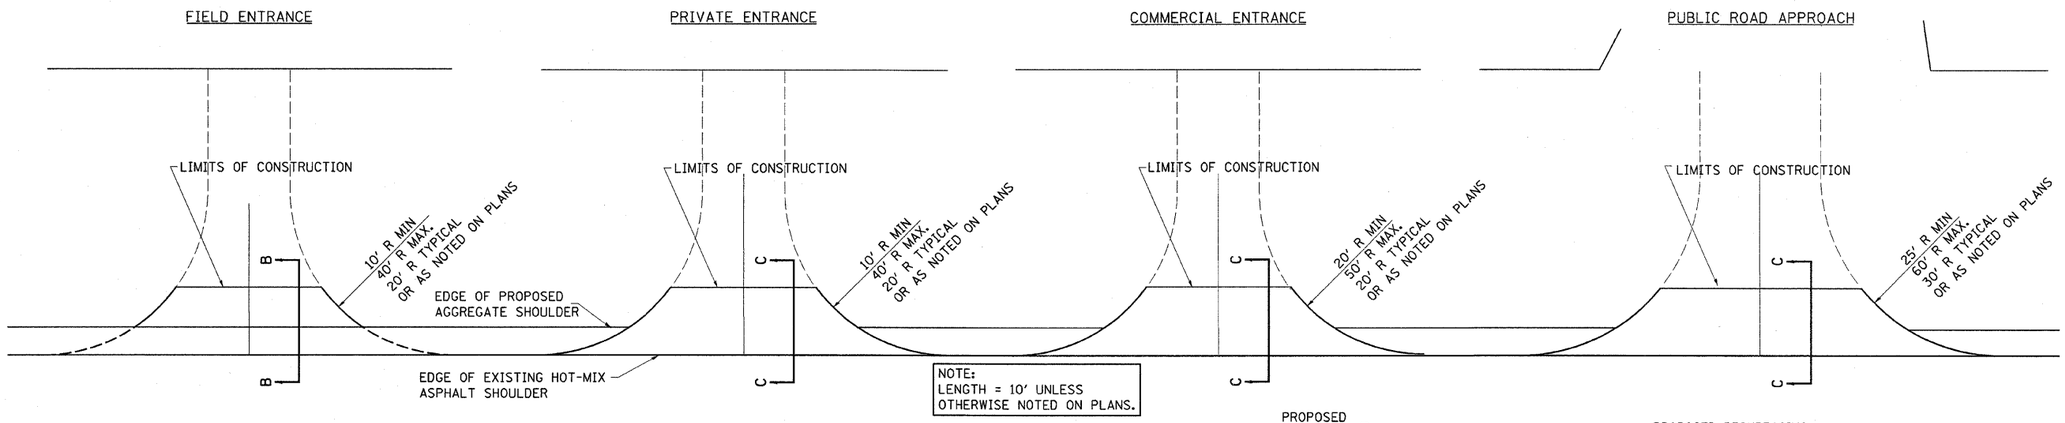

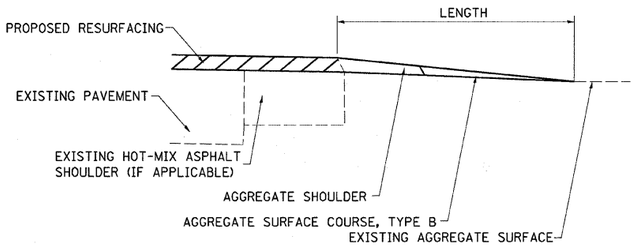

SECTION B-B

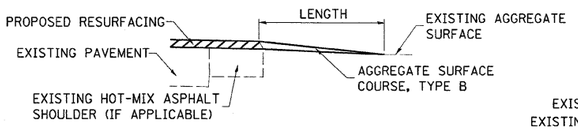

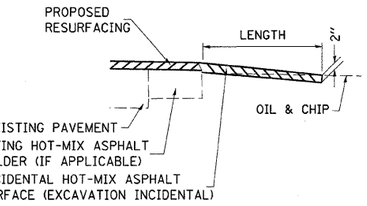

SECTION C-C

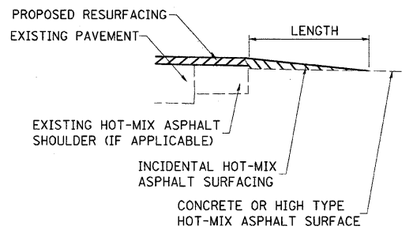

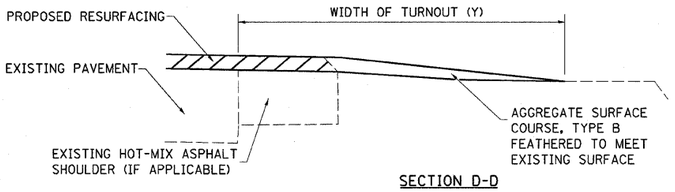

SECTION D-D

TYPICAL SECTION AT MAILBOX TURNOUT

NOTE: SEE STANDARD 406201 FOR MAILBOX TURNOUT DETAILS

NOTES

THE COST OF THE ASPHALT MATERIALS, AND AGGREGATE (PRIME COAT) FOR ENTRANCES AND PUBLIC ROADS AND APPROACHES SHALL BE INCLUDED IN THE PAY ITEM INCIDENTAL HOT-MIX ASPHALT SURFACING.

THE COST OF EXCAVATION IS INCLUDED IN THE PAY ITEM INCIDENTAL HOT-MIX ASPHALT SURFACING.

IF THERE IS NOT EXISTING HOT-MIX ASPHALT SHOULDER THEN THE ENTRANCE TAPER STARTS AT THE EDGE OF EXISTING PAVEMENT.

THE COST OF THE BITUMINOUS MATERIALS AND AGGREGATE (PRIME COAT) FOR ENTRANCES AND PUBLIC ROAD APPROACHES SHALL BE INCLUDED IN THE PAY ITEM INCIDENTAL HOT-MIX ASPHALT SURFACING.

SIDE	STATION	TYPE	INCIDENTAL HOT-MIX ASPHALT SURFACING TON	AGGREGATE SURFACE COURSE, TYPE B TON
LT	63+45	PE	2.6	
LT	79+25	PRA	3.7	
RT	79+25	FE		2.0
LT	104+50	PRA	7.6	
RT	104+50	PRA	4.1	
LT	113+65	FE		2.0
LT	134+72	FE		2.0
RT	144+95	PRA	6.2	
LT	173+65	PRA	7.0	
RT	173+65	PRA	4.6	
LT	195+92	PRA	4.5	
RT	195+92	PRA	4.5	
RT	209+25	CE	3.2	
RT	209+25	MBT1	0.7	
LT	222+81	PRA	4.9	
RT	222+81	PRA	5.0	
LT	247+50	FE		2.0
RT	247+50	CE	2.4	
LT	263+25	PRA	4.6	
RT	263+25	PRA	4.8	
LT	272+57	FE		3.0
RT	272+57	PRA	3.8	
RT	292+93	FE	3.5	
LT	303+85	PRA	4.6	
RT	303+85	PRA	4.6	

SIDE	STATION	TYPE	INCIDENTAL HOT-MIX ASPHALT SURFACING TON	AGGREGATE SURFACE COURSE, TYPE B TON
LT	330+21	PRA	3.5	
RT	330+21	PRA	2.7	
LT	335+11	PE		2.2
RT	335+11	PE		4.3
RT	347+08	FE		3.6
RT	357+00	PRA	19.5	
LT	357+00	PRA	17.1	
RT	370+83	FE		2.0
LT	383+86	FE		1.9
RT	383+86	FE		2.6
RT	394+00	PE	4.3	
LT	410+32	PRA	4.9	
RT	410+32	PRA	4.6	
LT	430+50	PRA	4.5	
RT	430+50	PRA	4.0	
RT	451+06	PRA	4.9	
LT	463+65	PRA	9.1	
RT	463+90	PRA	7.5	
LT	476+67	PE	3.4	
RT	476+67	PRA	5.6	
LT	489+20	PRA	6.2	
RT	1031+05	FE		2.0
LT	1532+25	PRA	18.4	
TOTALS			207.0	30.0

SIDE	STATION	TYPE	INCIDENTAL HOT-MIX ASPHALT SURFACING TON	AGGREGATE SURFACE COURSE, TYPE B TON

SIDE	STATION	TYPE	INCIDENTAL HOT-MIX ASPHALT SURFACING TON	AGGREGATE SURFACE COURSE, TYPE B TON

SIDE	STATION	TYPE	INCIDENTAL HOT-MIX ASPHALT SURFACING TON	AGGREGATE SURFACE COURSE, TYPE B TON

FE=FIELD ENTRANCE
PE=PRIVATE ENTRANCE
CE=COMMERCIAL ENTRANCE
PRA - PUBLIC ROAD APPROACH
MBT - MAILBOX TURNOUT

FILE NAME = c:\pw_work\pwidot\swartzrw\dms56917\d794978-sht-sch.dgn	USER NAME = swartzrw	DESIGNED - 08-03-99	REVISED - 03-13-07
		DRAWN -	REVISED -
	PLOT SCALE = 50.0000 ' / IN.	CHECKED -	REVISED -
	PLOT DATE = 12/9/2010	DATE -	REVISED -

STATE OF ILLINOIS
DEPARTMENT OF TRANSPORTATION

RURAL ENTRANCE SCHEDULE AND MAILBOX TURNOUT DETAILS WITH SHOULDERS

SCALE: NA | ng | SHEET NO. 1 OF 1 SHEETS | STA. | TO STA.

F.A.P RTE.	SECTION	COUNTY	TOTAL SHEETS	SHEET NO.
327	(2-2,3-2,51-23)RS-1	LAWRENCE	40	14
		CONTRACT NO. 94978		
FED. ROAD DIST. NO.	ILLINOIS	FED. AID PROJECT		