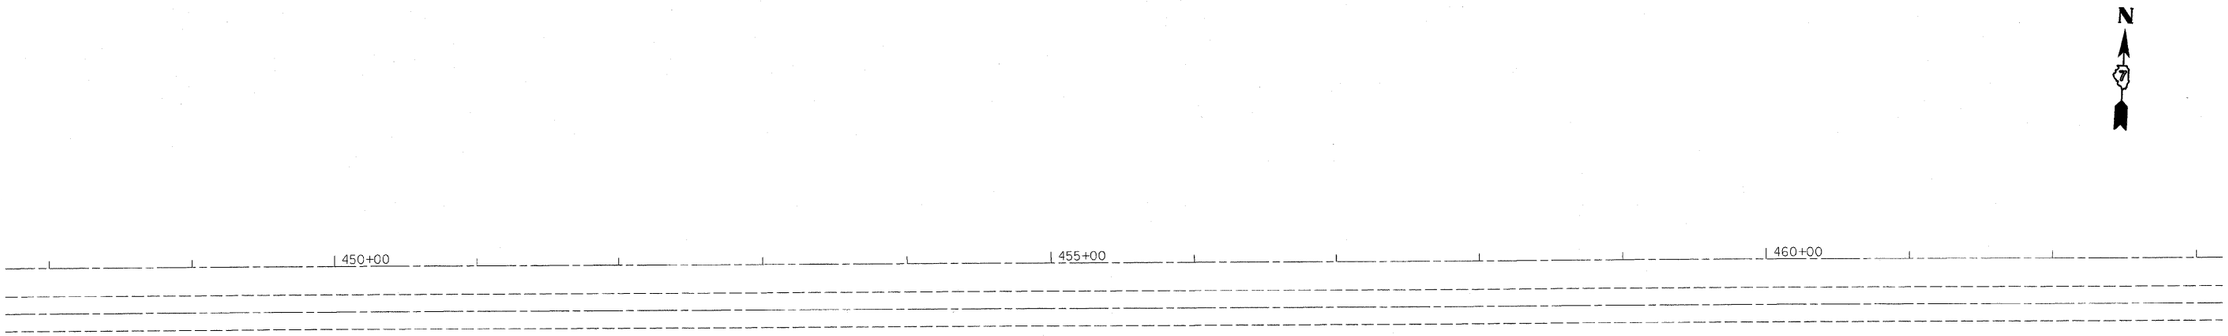

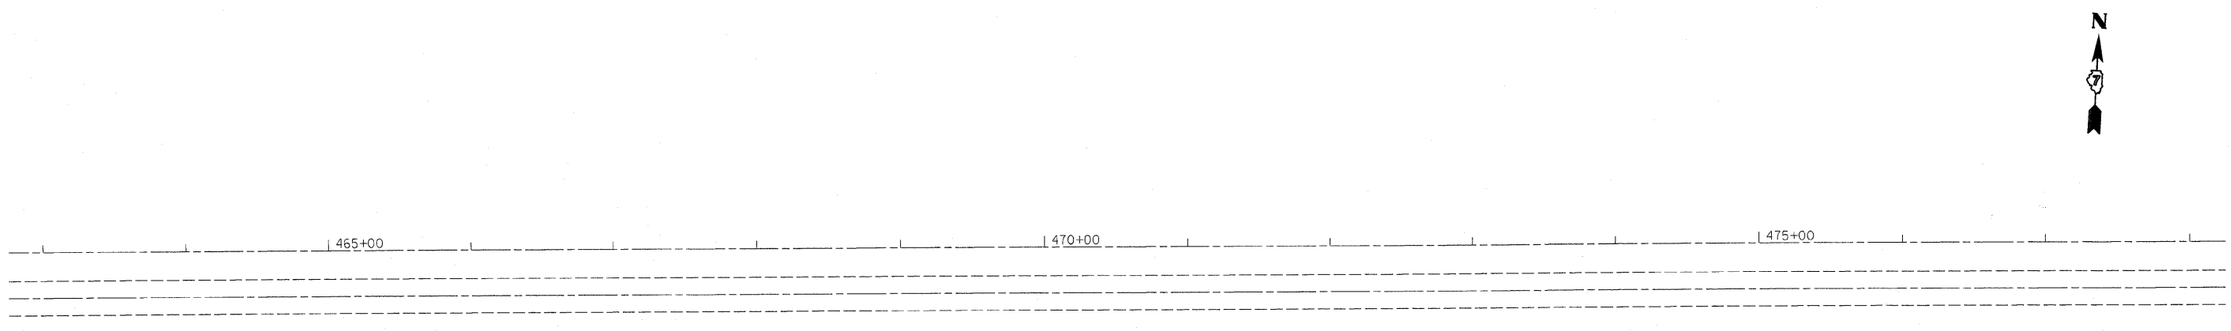

FILE NAME = c:\pw_work\pwidot\swartzrw\dms56917\d794978-sht-plan.dgn	USER NAME = swartzrw	DESIGNED -	REVISED -	**STATE OF ILLINOIS DEPARTMENT OF TRANSPORTATION**	**PLAN SHEET**			F.A.P. RTE.	SECTION	COUNTY	TOTAL SHEETS	SHEET NO.
	PLOT SCALE = 50.0000 ' / IN.	DRAWN -	REVISED -					327	(2-2,3-2,51-23)RS-1	LAWRENCE	40	29
	PLOT DATE = 12/9/2010	CHECKED -	REVISED -							CONTRACT NO. 94978		
		DATE -	REVISED -		SCALE: 50	SHEET NO. 14 OF 19 SHEETS	STA. 448+00 TO STA. 478+00			ILLINOIS FED. AID PROJECT		