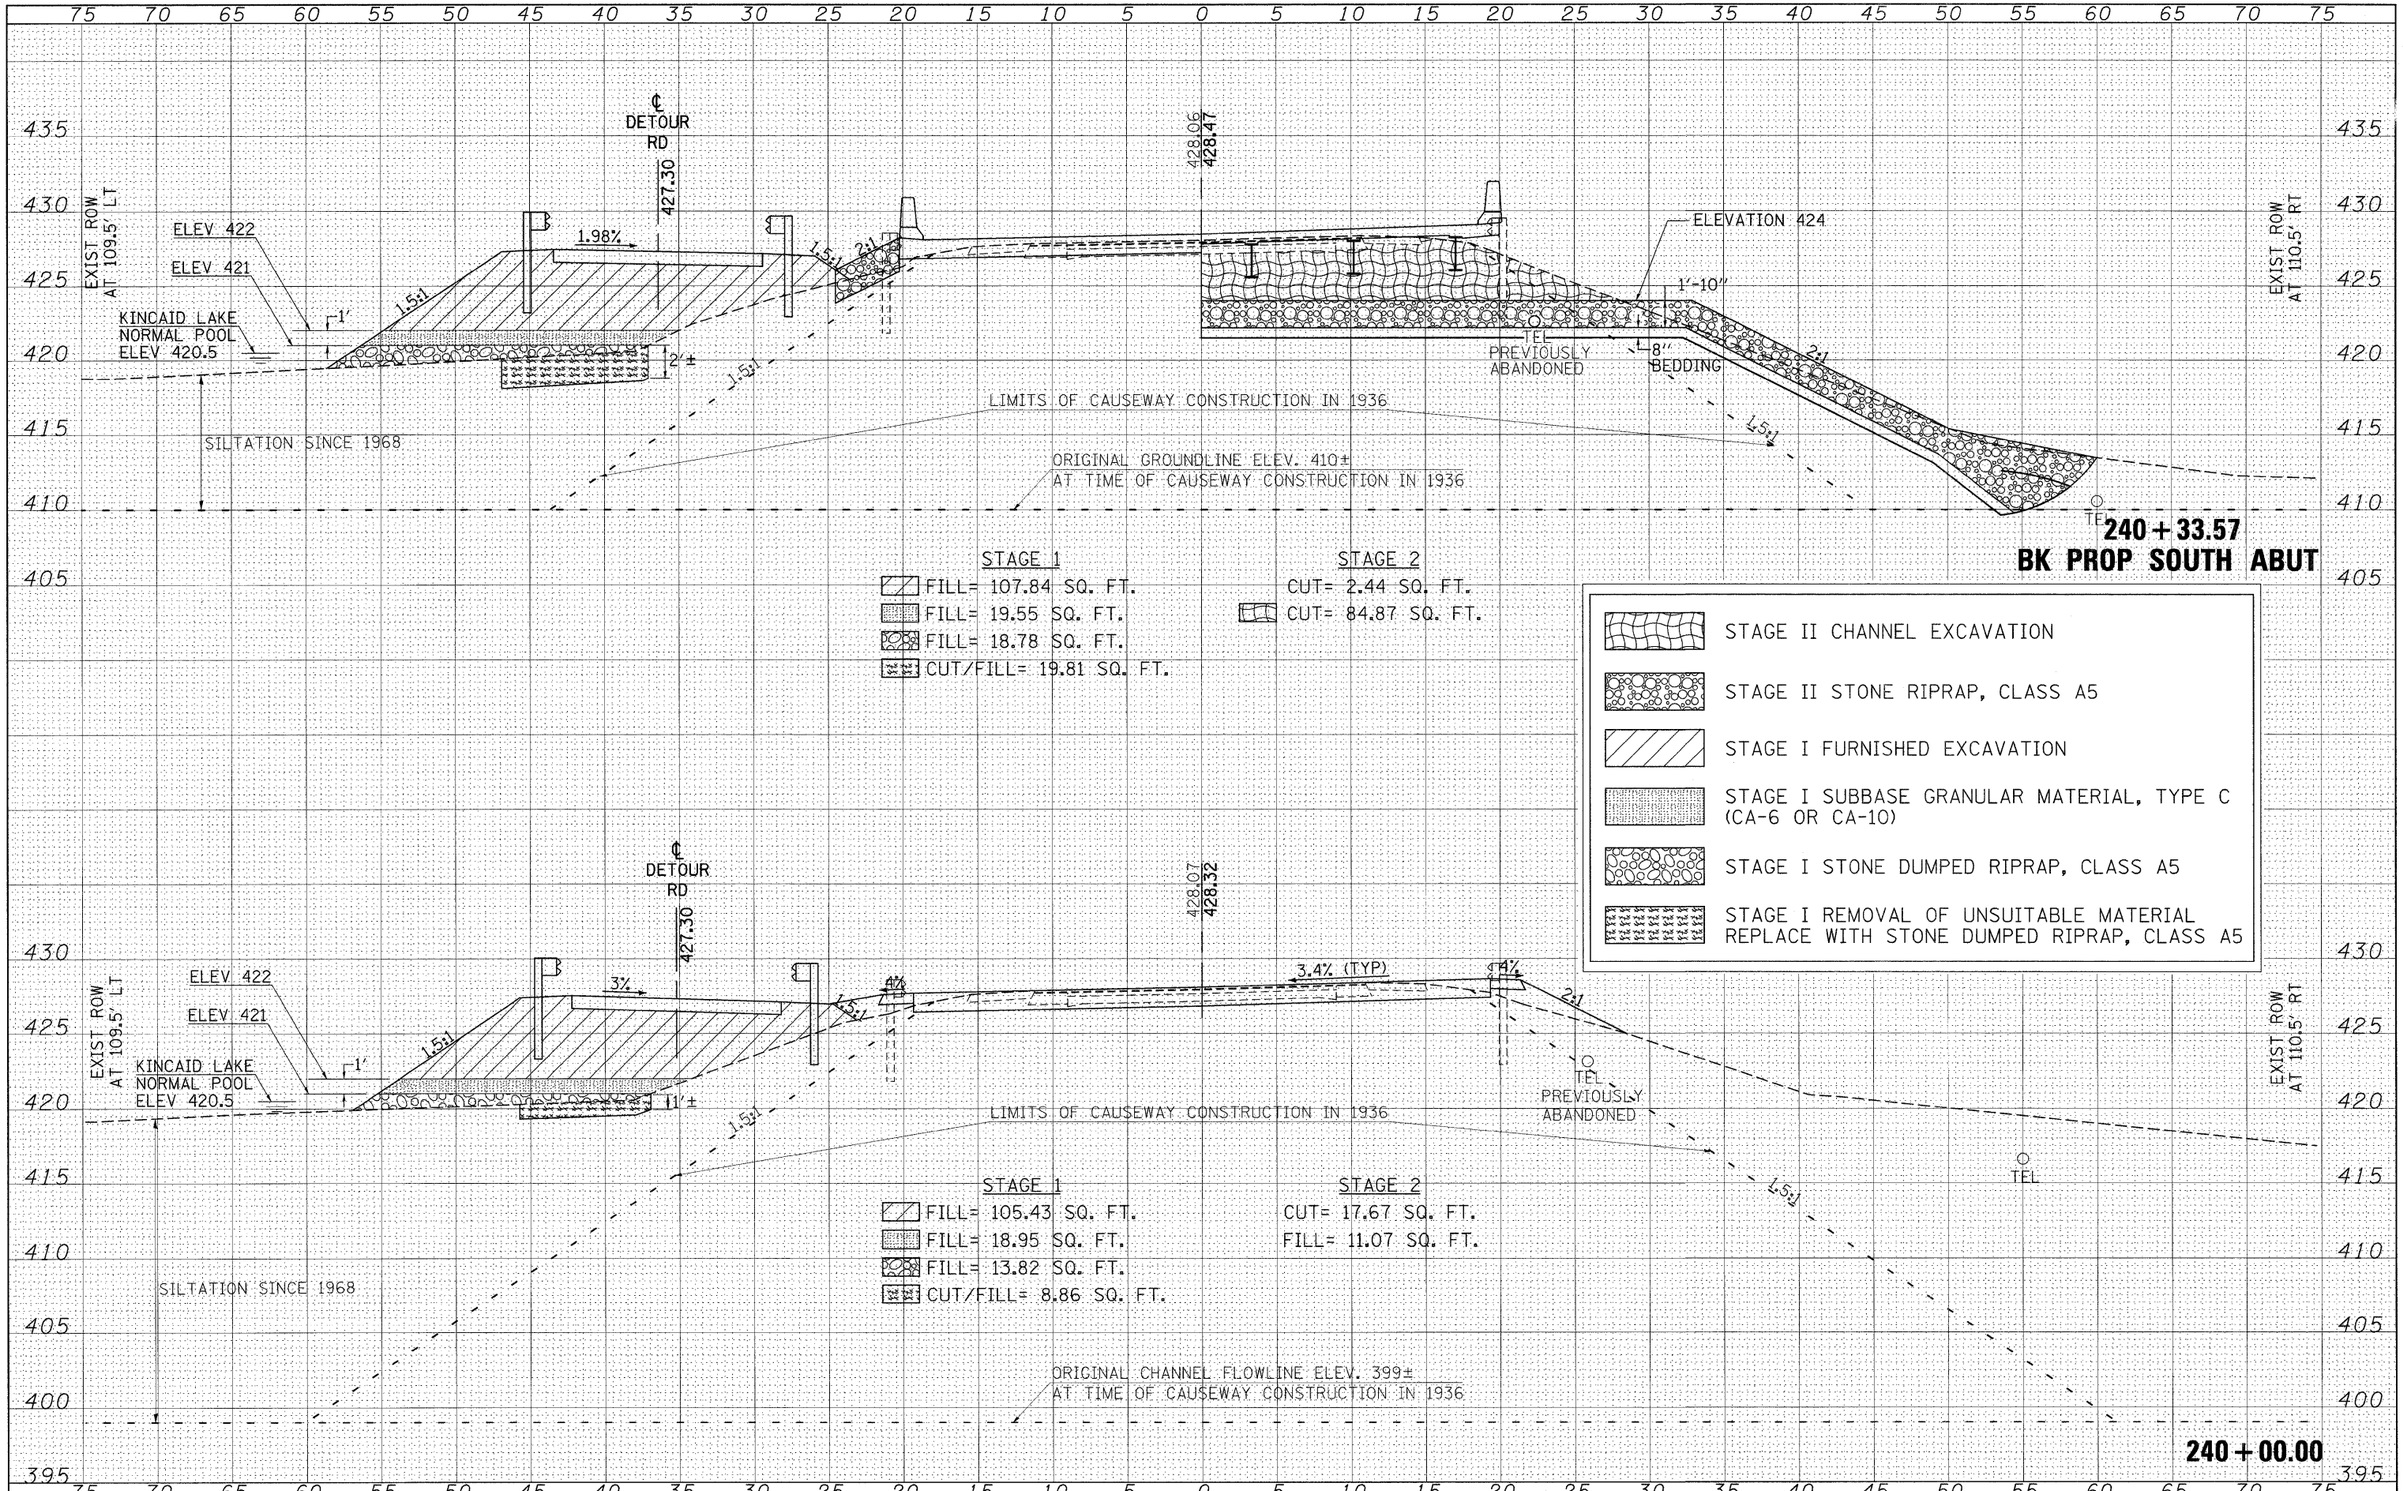

FILE NAME = c:\pw_work\pwidot\dickersonlm\dms71840\98898_sht_i151xs.dgn	USER NAME = dickersonlm	DESIGNED -	REVISED -
		DRAWN -	REVISED -
	PLOT SCALE = 5.0000 ' / IN.	CHECKED -	REVISED -
	PLOT DATE = 12/15/2010	DATE -	REVISED -

STATE OF ILLINOIS
DEPARTMENT OF TRANSPORTATION

IL 151 CROSS SECTIONS
STAGES I AND II

SCALE: 1"=5' | SHEET NO. OF SHEETS | STA. 240+00.00 TO STA. 240+33.57

F.A.S. RTE.	SECTION	COUNTY	TOTAL SHEETS	SHEET NO.
1908	(13B)I-2	JACKSON	71	20

CONTRACT NO. 98898

ILLINOIS | FED. AID PROJECT

FINAL SURVEY — NOTE BOOK NO. — SURVEYED — PLOTTED — TEMPLATE — AREAS — AREAS CHECKED — BY — DATE

ORIGINAL SURVEY — NOTE BOOK NO. — SURVEYED — PLOTTED — TEMPLATE — AREAS — AREAS CHECKED — BY — DATE