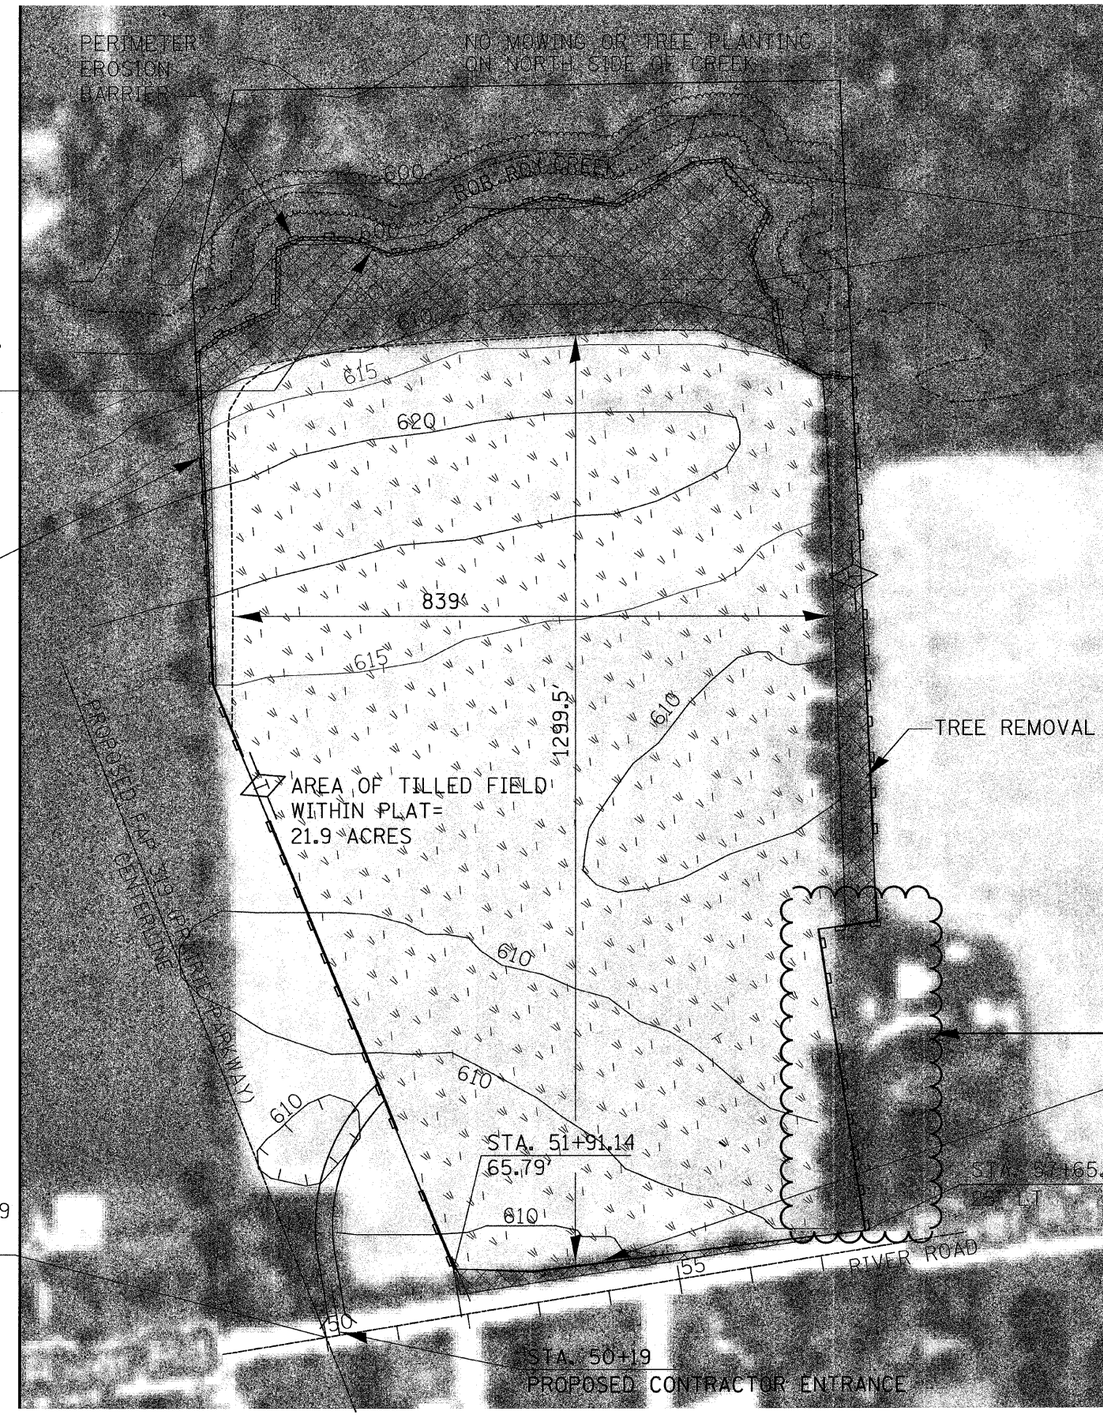

NO MOWING OR PLANTING WITHIN 25' TO 100' OF CREEK. EXACT LIMITS TO BE DETERMINED BY ENGINEER

TREE REMOVAL

STA. 3269+99.88 FAP 319 (PROPOSED)= STA. 50+00 RIVER ROAD

TREE SPECIES SUITABLE FOR PLANTING IN AREA OF POTENTIAL FLOODING ARE:

PAW PAW
SWAMP WHITE OAK
HACKBERRY

LEGEND

- TREE REMOVAL, ACRES
- SEEDING, CLASS 2, SPECIAL AND MULCH METHOD 2
- PERIMETER EROSION BARRIER
- TEMPORARY DITCH CHECK
- 610 CONTOUR LINE

1 REVISED AREA

TREE REMOVAL

NOTE:
GRADING, SHAPING, AND CLEARING TO MAKE CONTRACTOR ENTRANCE IS INCIDENTAL TO AGGREGATE FOR TEMPORARY ACCESS

FILE NAME = c:\pw_work\pwidot\quigleyml\d0234950\D366A66-sht-details.DGN	USER NAME = quigleyml	DESIGNED -	REVISED - MJ 3/17/2011	STATE OF ILLINOIS DEPARTMENT OF TRANSPORTATION	PLAN VIEW 1 REVISED - MJ 3/17/2011	F.A.P. RTE.	SECTION	COUNTY	TOTAL SHEETS	SHEET NO.
		DRAWN -	REVISED -			319	(47-3)I	KENDALL	8	7
	PLOT SCALE = 100.0000 ' / IN.	CHECKED -	REVISED -					CONTRACT NO. 66A66		
	PLOT DATE = Mar 18, 2011 - 08:38:12 AM	DATE -	REVISED -		SCALE: SHEET NO. OF SHEETS STA. TO STA.		ILLINOIS FED. AID PROJECT			