F.A.I. RTE.	SECTION	COUNTY	TOTAL SHEETS	SHEET NO.
90	1213B-1	COOK	94	24
STA. 0+800		TO STA. 0+925		
FED. ROAD DIST. NO. 1	ILLINOIS	FED. AID PROJECT		

CONTRACT NO. 60640

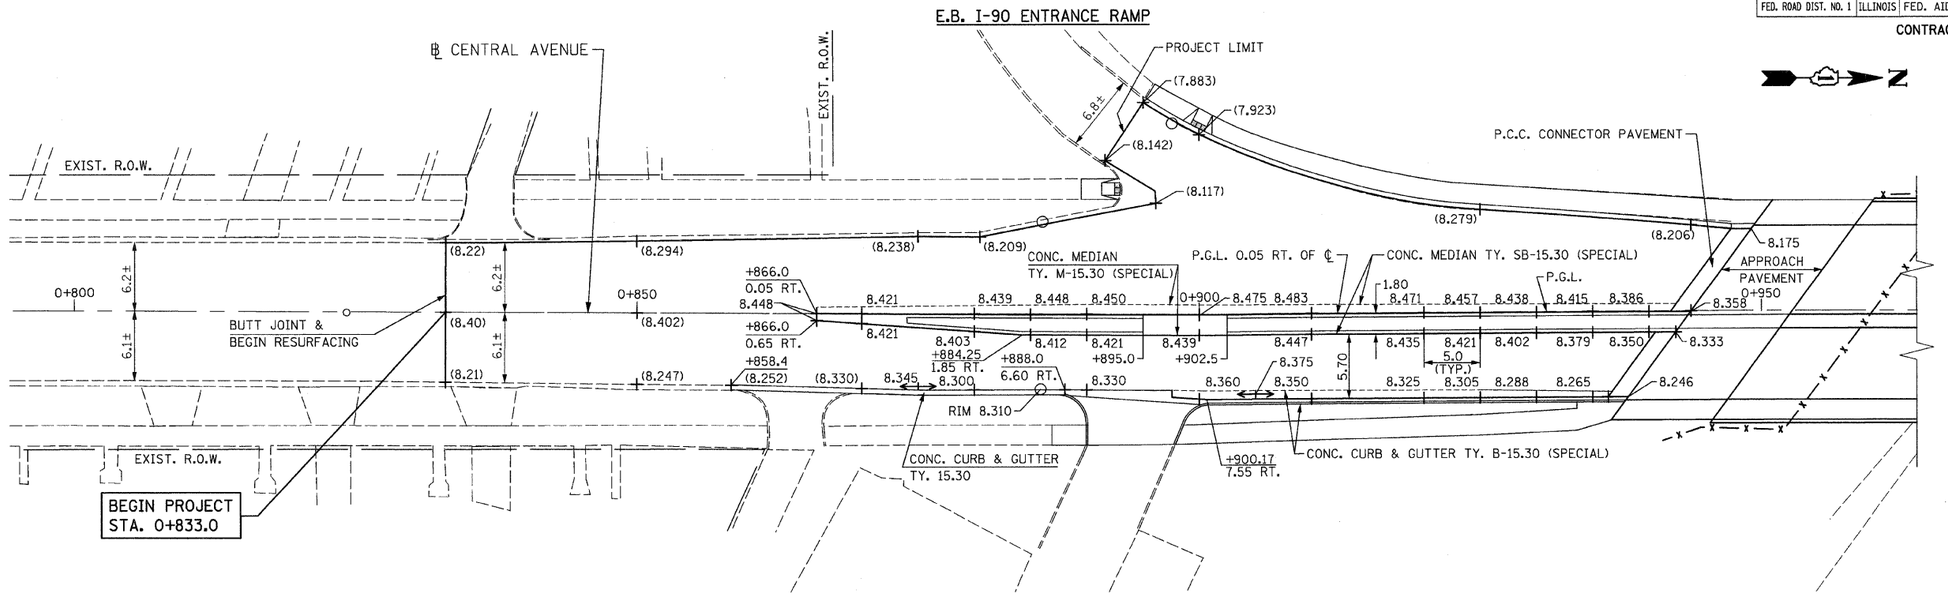

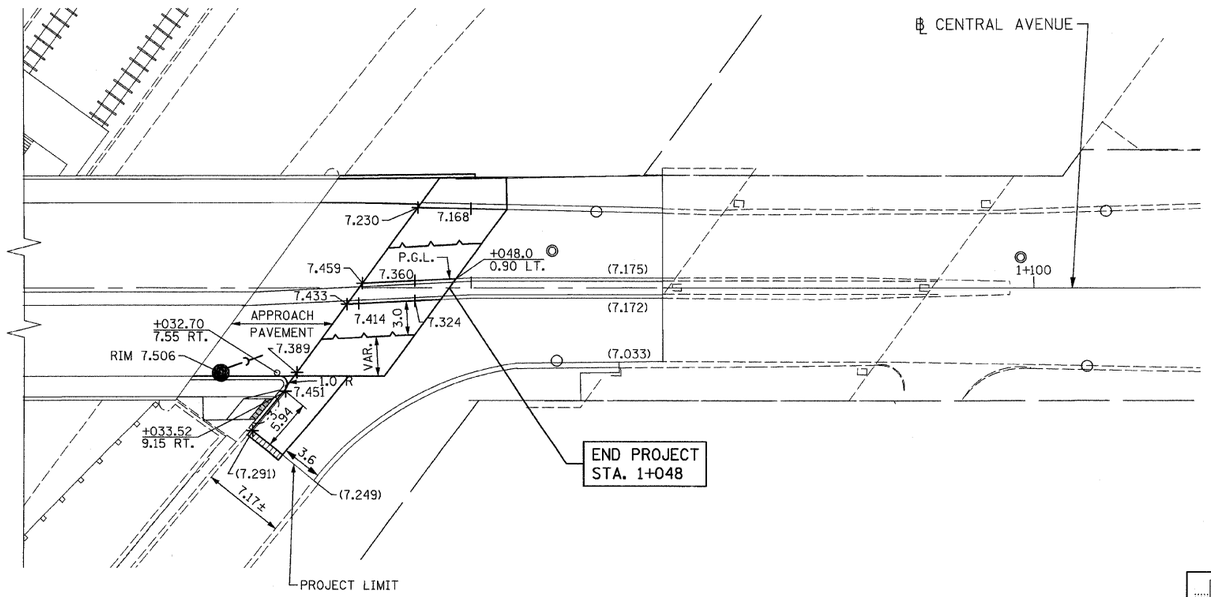

LEGEND

- SAWED LONGITUDINAL JOINT
- LONGITUDINAL CONSTRUCTION JOINT
- PROPOSED CATCH BASIN
- EXISTING CATCH BASIN
- (8.847) EXIST. ELEVATION
- +7.360 PROPOSED ELEVATION
- SIDEWALK RAMP WITH DETECTABLE WARNING

REVISIONS NAME	DATE

CHRISTIAN-ROGE & ASSOCIATES, INC.
ENGINEERS-PLANNERS-SURVEYORS
211 WEST WACKER DRIVE
CHICAGO, ILLINOIS 60606
1-312-372-2023 FAX: 1-312-372-5274

ILLINOIS DEPARTMENT OF TRANSPORTATION

CENTRAL AVENUE DETAILS AND ELEVATIONS STA. 0+800 TO STA. 1+067

SCALE: 1 : 250 DRAWN BY B.K.

DATE NOVEMBER 2007 CHECKED BY S.J.P.