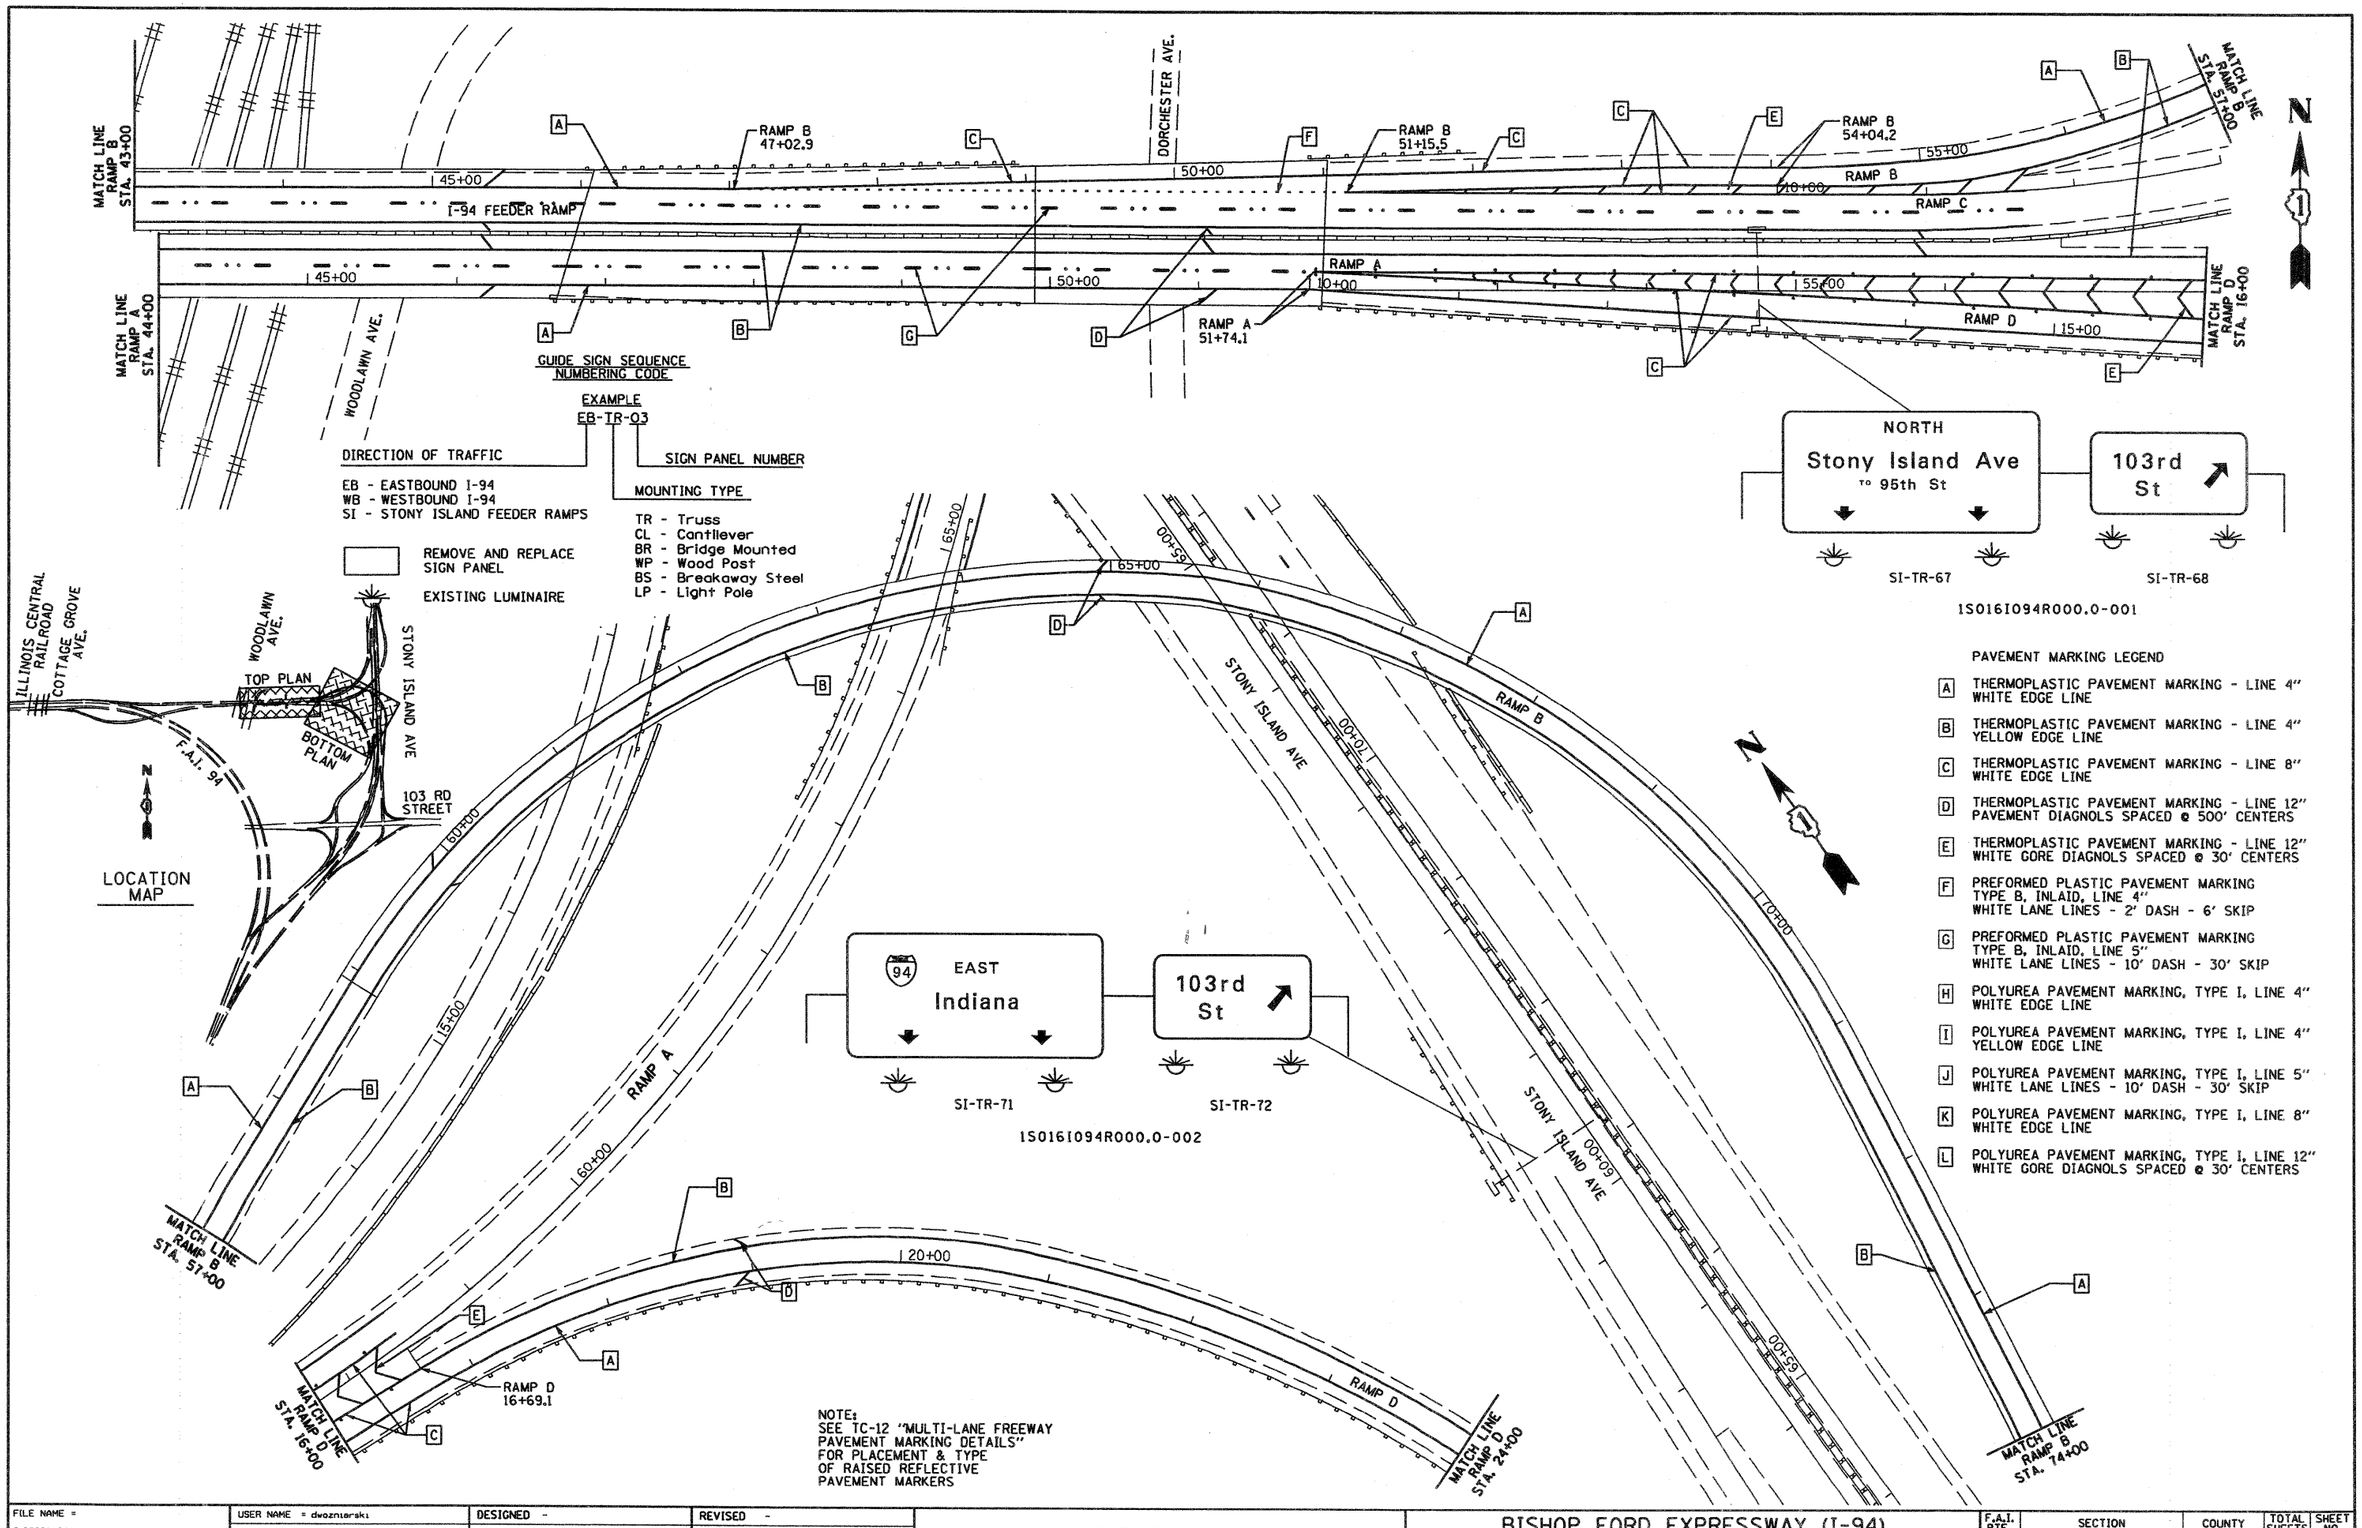

FILE NAME = D160C08-089-PMK_17.dgn	USER NAME = dwozniarski	DESIGNED -	REVISED -
		DRAWN - DMW	REVISED -
	PLOT SCALE = 100.00 ' / IN.	CHECKED -	REVISED -
	PLOT DATE = 2/6/2009	DATE - 2/6/2009	REVISED -

STATE OF ILLINOIS
DEPARTMENT OF TRANSPORTATION

BISHOP FORD EXPRESSWAY (I-94)
PAVEMENT MARKING AND SIGNAGE PLAN

SCALE: 1" = 50' | SHEET NO. 17 OF 21 SHEETS | STA. 43+00 TO STA. 74+00

F.A.I. RTE.	SECTION	COUNTY	TOTAL SHEETS	SHEET NO.
94	(0312-708W, ETC. & 1315)RS-4	COOK	167	89
		CONTRACT NO. 60C08		
FED. ROAD DIST. NO.	ILLINOIS	FED. AID PROJECT		