60C08

F.A.I. RTE.	SECTION	COUNTY	TOTAL SHEETS	SHEET NO.
94		COOK	167	166
STA.		TO STA.		
FED. ROAD DIST. NO.	ILLINOIS	FED. AID PROJECT		

(0312-708W, ETC. & 1315)RS-4

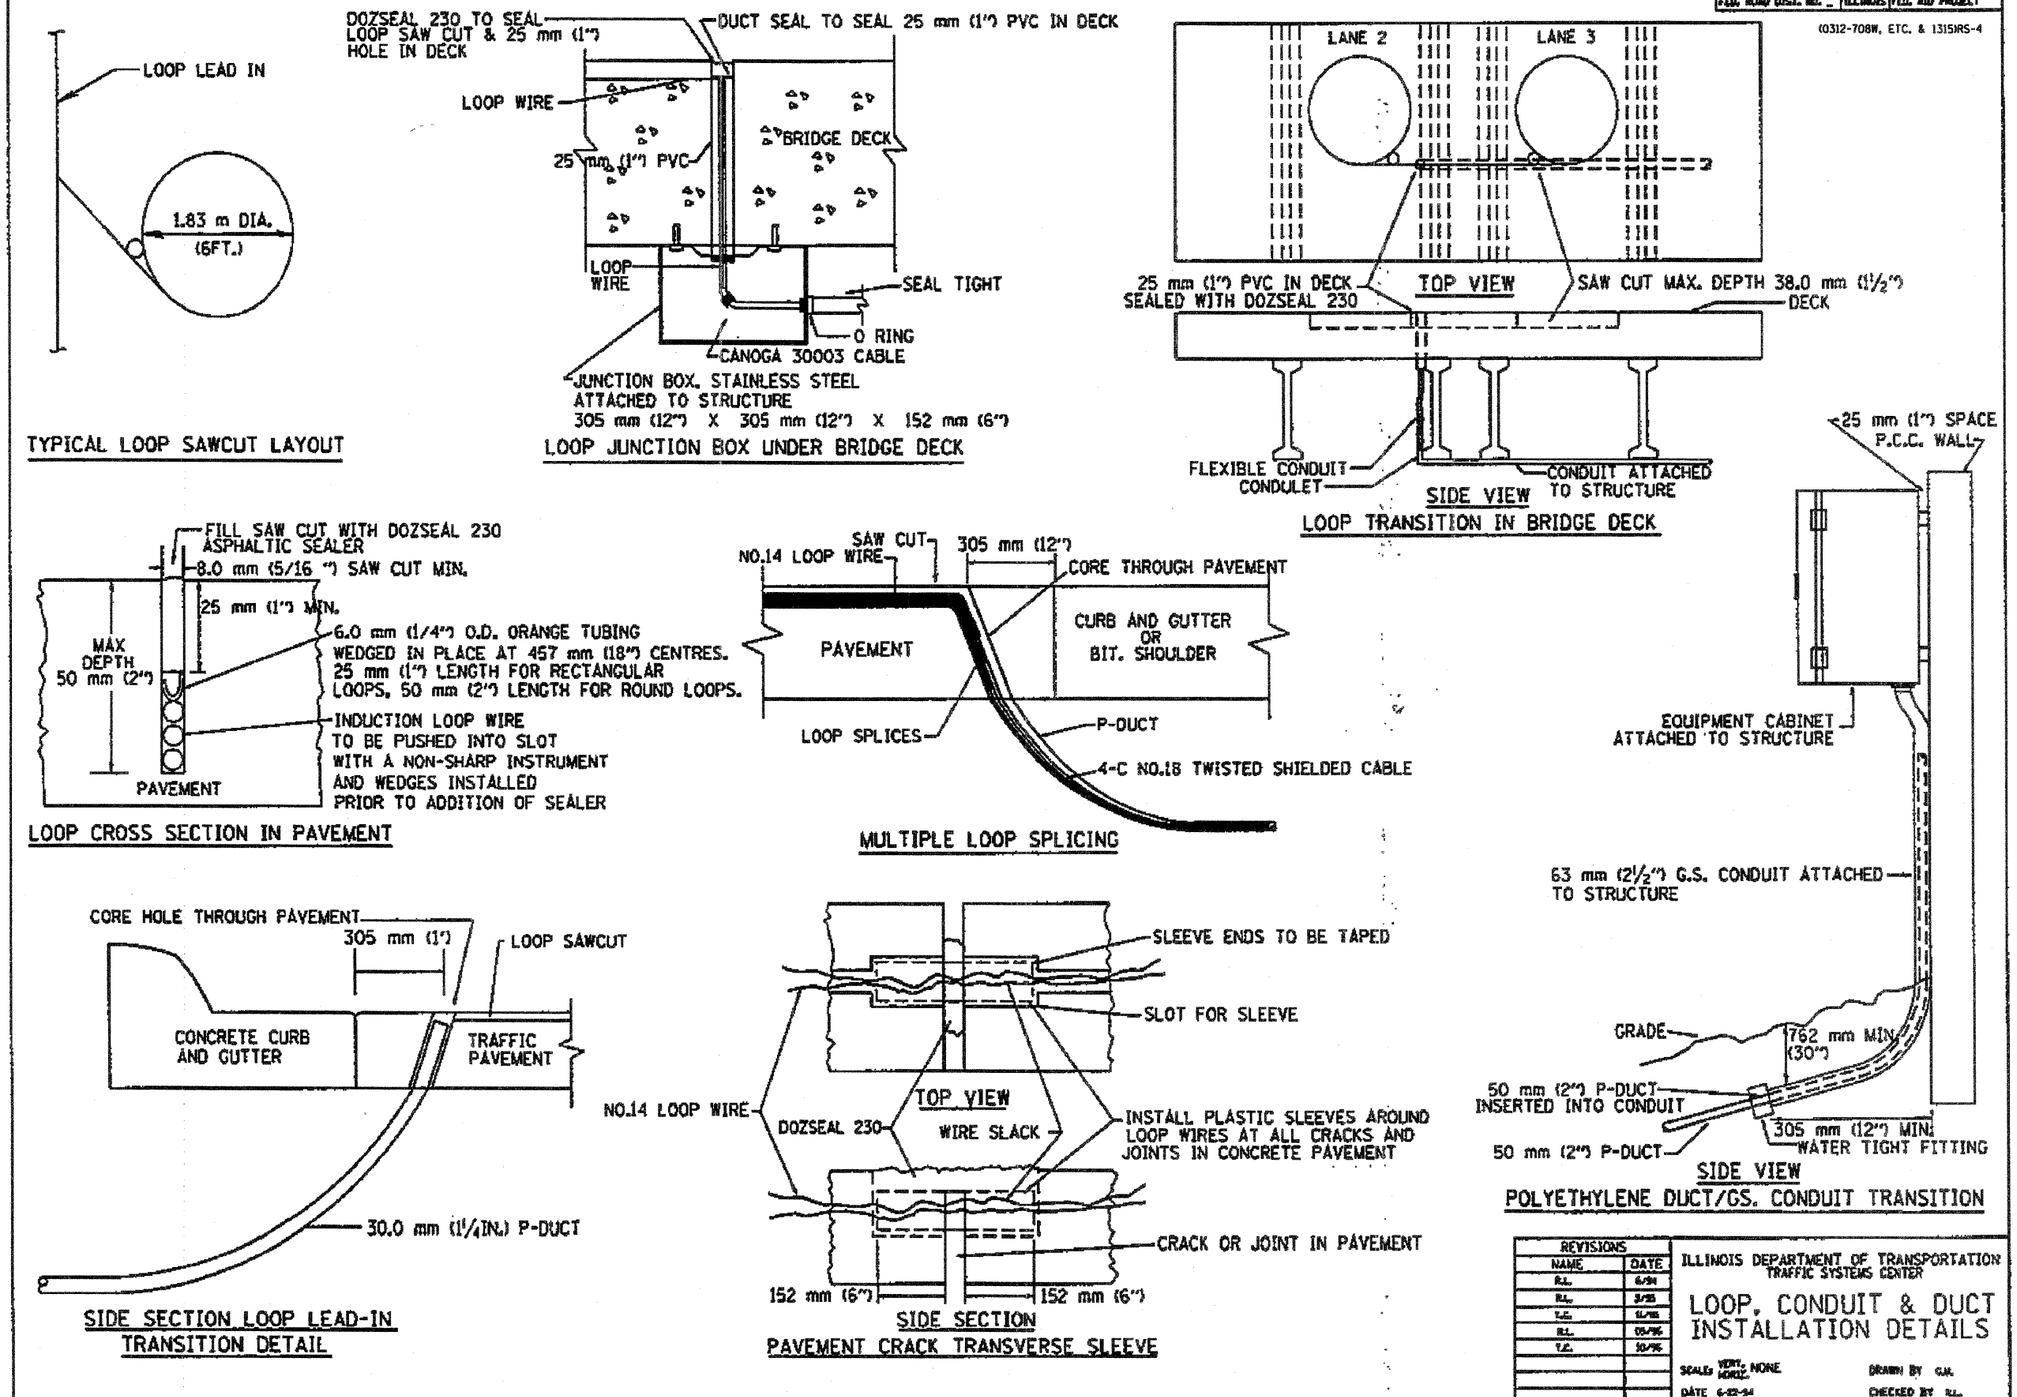

REVISIONS	
NAME	DATE
R.L.	6/94
R.L.	3/95
T.C.	11/95
R.L.	05/96
T.C.	10/96

ILLINOIS DEPARTMENT OF TRANSPORTATION
TRAFFIC SYSTEMS CENTER

LOOP, CONDUIT & DUCT INSTALLATION DETAILS

SCALE: VERT. HORIZ. NONE
DRAWN BY G.M.
DATE 6-22-94
CHECKED BY R.L.

TRAFFIC SYSTEMS CENTER (TY-1TSC-418#4)

D160C08-166-DISTRICT DETAILS.dgn