*REF-PLAN03

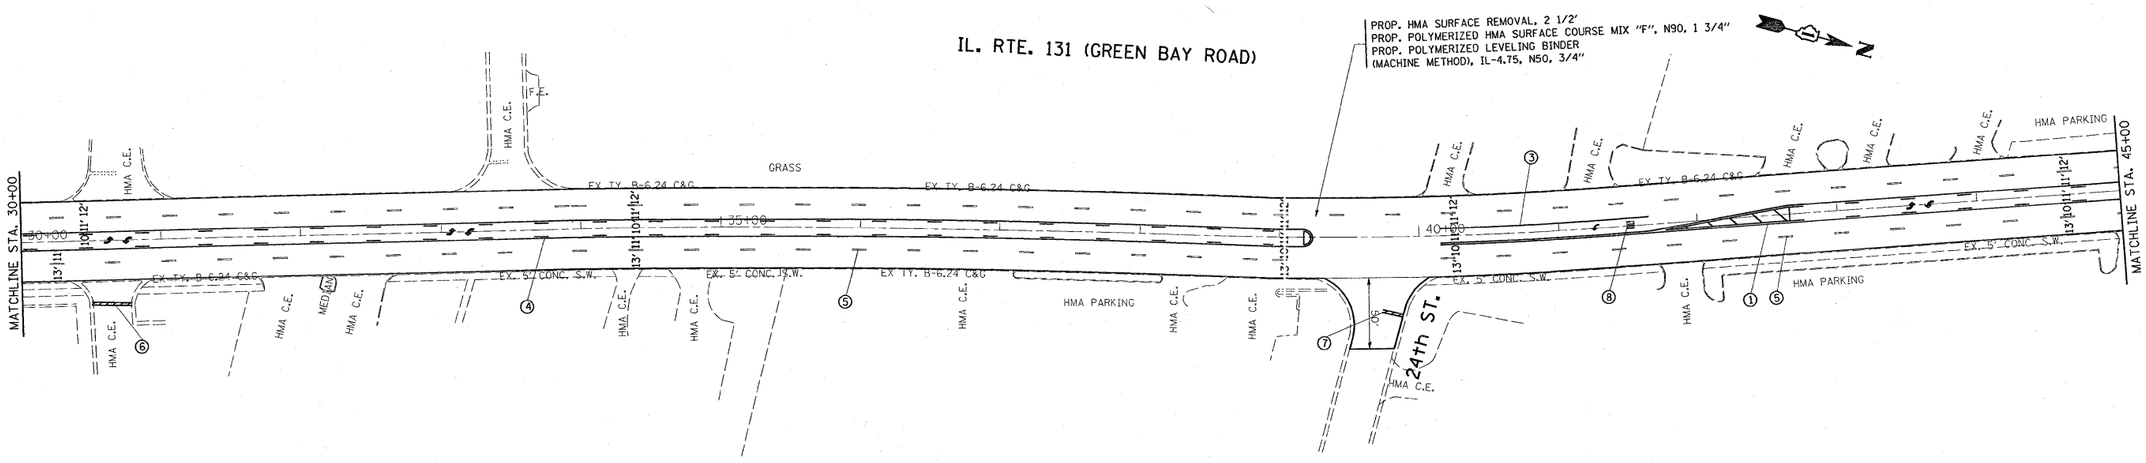

LEGEND

1. THERMOPLASTIC PAVEMENT MARKING CENTERLINE, 4" SOLID DOUBLE YELLOW
2. THERMOPLASTIC PAVEMENT MARKING 12" SOLID YELLOW DIAGONALS
3. THERMOPLASTIC PAVEMENT MARKING 6" WHITE TURN LANE LINE
4. THERMOPLASTIC PAVEMENT MARKING 4" YELLOW SOLID CENTERLINE
5. THERMOPLASTIC PAVEMENT MARKING 4" WHITE SKIP DASH LANE LINE
6. THERMOPLASTIC PAVEMENT MARKING 4" YELLOW SKIP DASH CENTERLINE
7. THERMOPLASTIC PAVEMENT MARKING 24" WHITE STOP BAR
8. THERMOPLASTIC PAVEMENT MARKING LETTERS AND SYMBOLS, WHITE
9. THERMOPLASTIC PAVEMENT MARKING 8" WHITE MEDIAN BORDER
10. THERMOPLASTIC PAVEMENT MARKING 2'-6' WHITE DOTTED

FILE NAME = c:\pw_work\pwidot\byunsh\d0101576\sh_rdw.dgn	USER NAME = byunsh	DESIGNED -	REVISED -
		DRAWN -	REVISED -
	PLOT SCALE = 52.9397 ' / IN.	CHECKED -	REVISED -
	PLOT DATE = 1/13/2009	DATE -	REVISED -

STATE OF ILLINOIS
DEPARTMENT OF TRANSPORTATION

PLAN IL. 131 (IL. 120 TO IL. 137)

SCALE: 1"=50' | SHEET NO. OF SHEETS | STA. 30+00 TO STA. 45+00

F.A.U RTE.	SECTION	COUNTY	TOTAL SHEETS	SHEET NO.
2711	D-RS-3	LAKE	40	9
		CONTRACT NO. 60E93		

FED. ROAD DIST. NO. | ILLINOIS | FED. AID PROJECT