NOTE:
THIS PLAN IS FOR THE PURPOSE OF REPLACING THE DETECTOR LOOPS ONLY. ALL OTHER INFORMATION SHOWN IS NOT RELATED AND WILL BE DISREGARDED

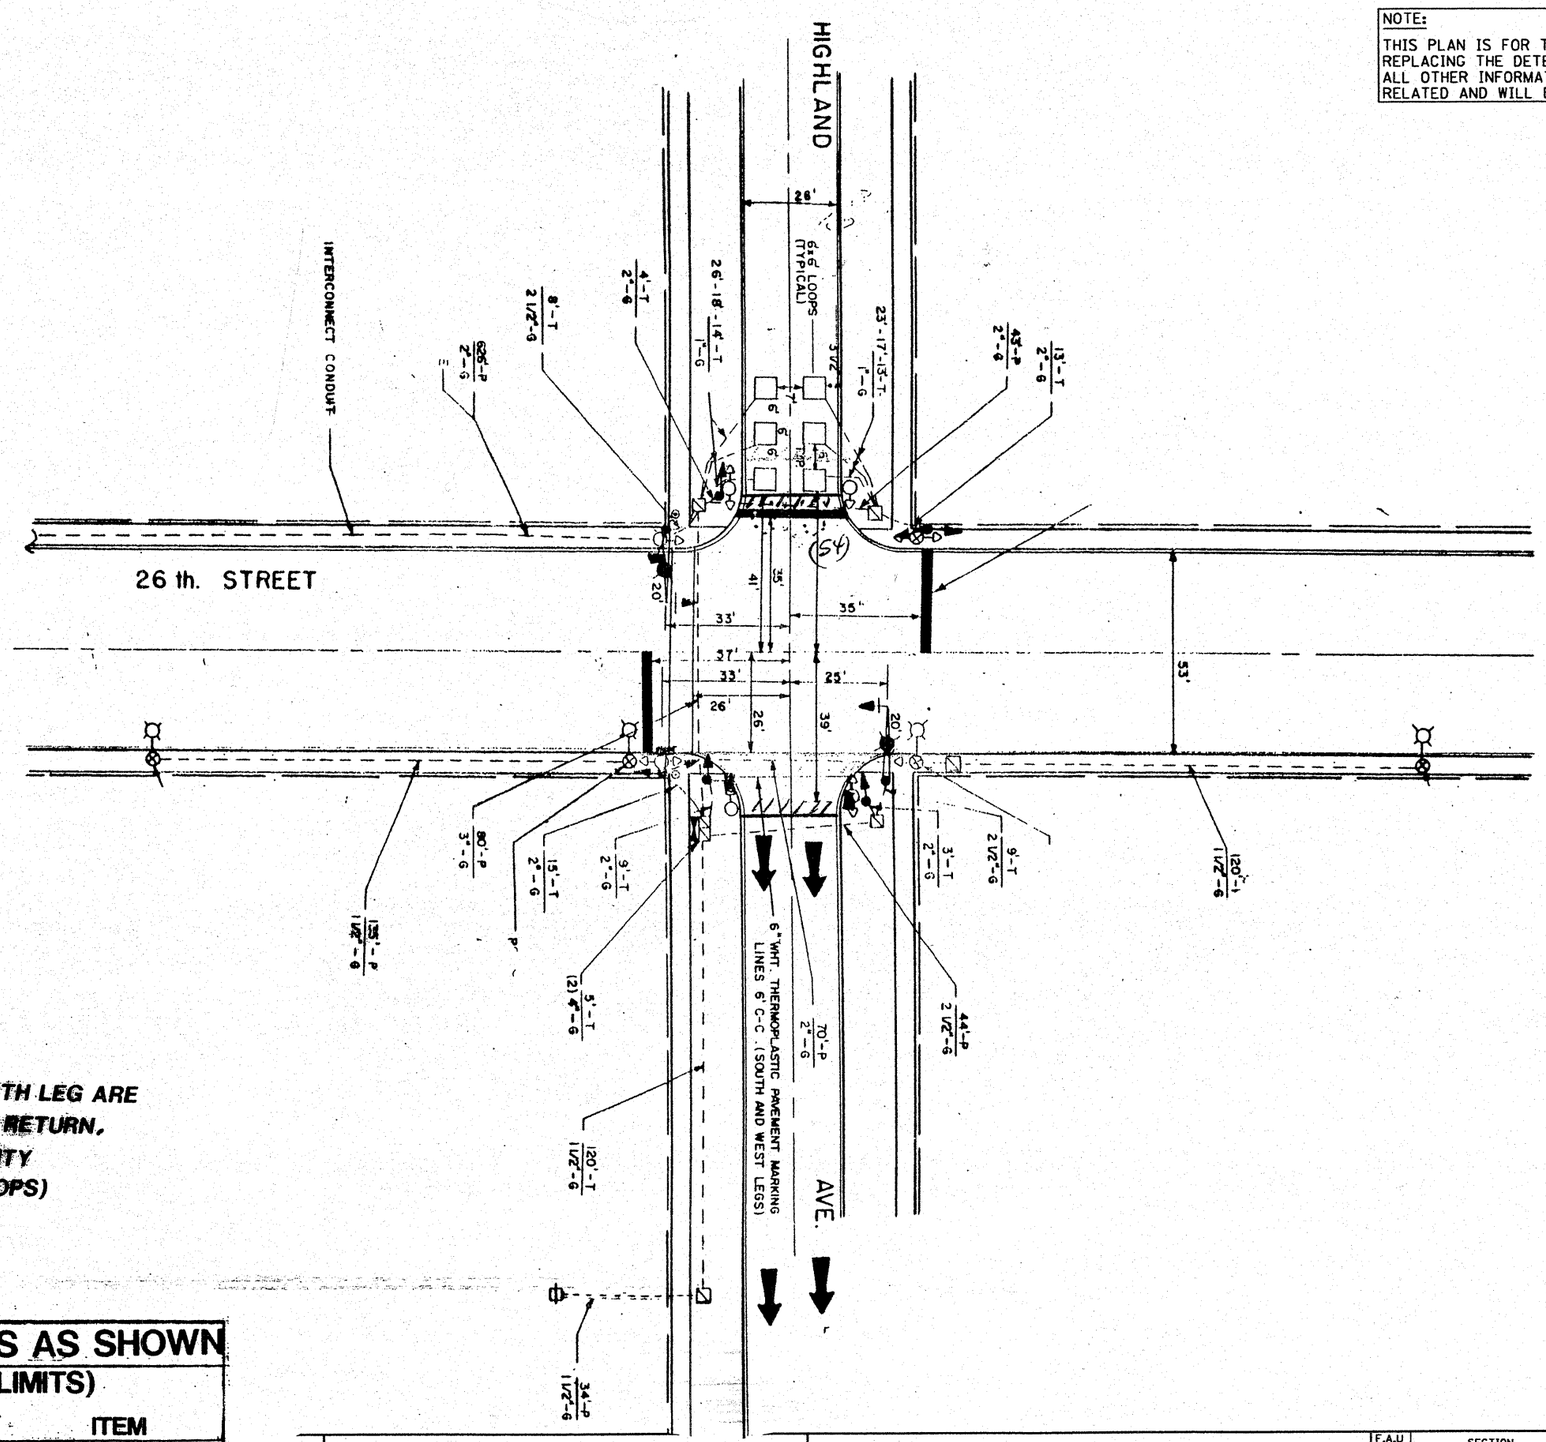


## NOTE:

***THE DETECTOR LOOPS ON THE NORTH LEG ARE VERY, VERY CLOSE TO THE RADIUS RETURN, IF THE LOOPS ARE CUT, THE QUANTITY FOR REPLACEMENT IS 195'. (ALL LOOPS)***

## REPLACE ALL DETECTOR LOOPS AS SHOWN
(WITHIN THE RESURFACING LIMITS)

| CODE NO. | QUANTITY | UNIT | ITEM |
|---|---|---|---|
| 88600600 | -0- | FOOT | DETECTOR LOOP REPLACEMENT |

STATE OF ILLINOIS
DEPARTMENT OF TRANSPORTATION

26TH STREET /25TH PLACE (IL 43 TO IL 50)
26TH STREET & HIGHLAND AVENUE

SCALE: | SHEET NO. OF SHEETS | STA. TO STA.

| F.A.U RTE. | SECTION | COUNTY | TOTAL SHEETS | SHEET NO. |
|---|---|---|---|---|
| 1459 | (0505.1, 0606 & 0707) RS-12 | COOK | 32 | 18 |

CONTRACT NO. 62818

FED. ROAD DIST. NO. 1 | ILLINOIS | FED. AID PROJECT