DESIGN		
INT.	DATE	REASON

PLOTS & CHECKS			
INT.	DATE	NO.	REASON

CHECKS		
INT.	DATE	REASON

F.A.P. RTE.	SECTION	COUNTY	TOTAL SHEETS	SHEET NO.
681	(115)RS-1	LIVINGSTON	279	14
STA.		TO STA.		
FED. ROAD DIST. NO.	ILLINOIS	FED. AID PROJECT		

CONTRACT NO. 66375

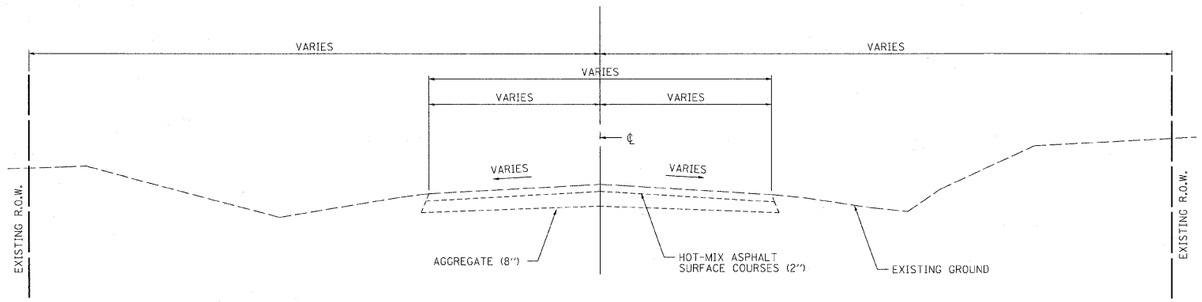

EXISTING TYPICAL SECTION

CHERRY ST.
MAPLE ST.
OAK ST. (NORTH LEG)

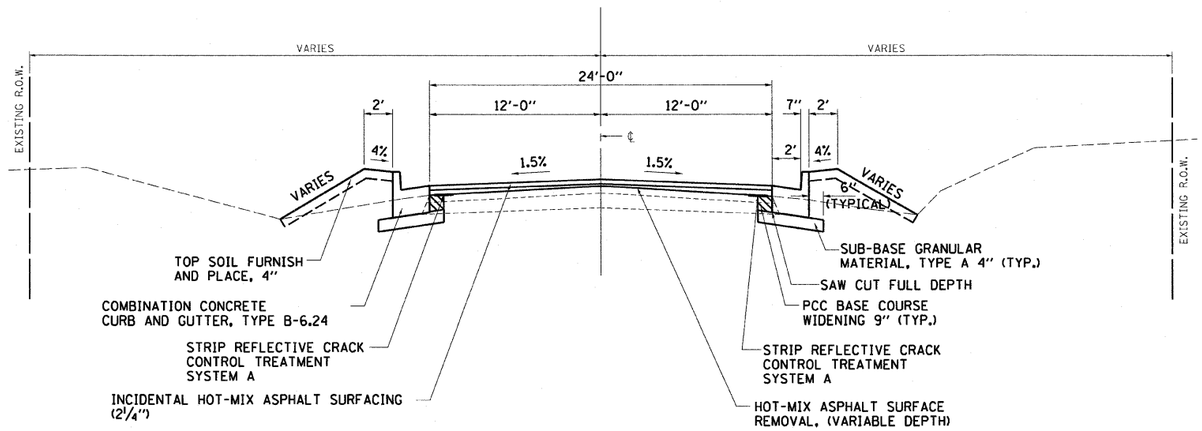

PROPOSED TYPICAL SECTION

CHERRY ST.
MAPLE ST.
OAK ST. (NORTH LEG)

REVISIONS	
NAME	DATE

ILLINOIS DEPARTMENT OF TRANSPORTATION

TYPICAL SECTIONS

FAP 681 (IL RTE. 116)
SECTION (115)RS-1
LIVINGSTON COUNTY
VILLAGE OF CULLOM

SCALE: VERT.
HORIZ.
DATE: 11/05/03

DRAWN BY: JAMESON
DESIGNED BY: BOTT
CHECKED BY: COLBROOK

GREENE & BRADFORD, INC.
OF SPRINGFIELD
CONSULTING ENGINEERS
1500 CONSTITUTION DRIVE
SPRINGFIELD, ILLINOIS 62707
PROFESSIONAL DESIGN FIRM NO. 184-001075
PROFESSIONAL SERVICE INDUSTRY CORPORATION
(217) 753-5841, (217) 753-5237 (FX) E-MAIL: - cosby@greenebradford.com

COMPUTER FILE NO. TYPICALSP2-5

PROJECT 03145
09/05/07-WCB

IDOTPL-10 1"=10' 8/07/00