F.A.P. RTE.	SECTION	COUNTY	TOTAL SHEETS	SHEET NO.
681	(115)RS-1	LIVINGSTON	279	17
STA.		TO STA.		
FED. ROAD DIST. NO.	ILLINOIS	FED. AID PROJECT		

CONTRACT NO. 66375

DESIGN		
INT.	DATE	REASON

PLOTS & CHECKS			
INT.	DATE	NO.	REASON

CHECKS		
INT.	DATE	REASON

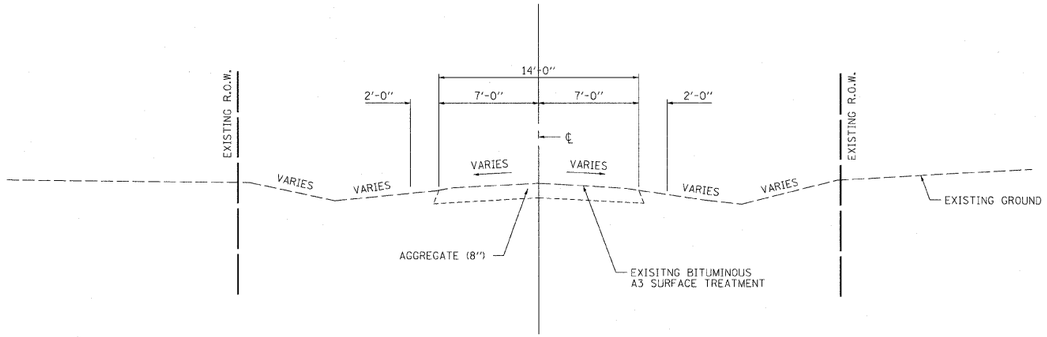

EXISTING TYPICAL SECTION

STA. 3+61.00 TO STA. 4+30.00 (CLEVELAND ST.)

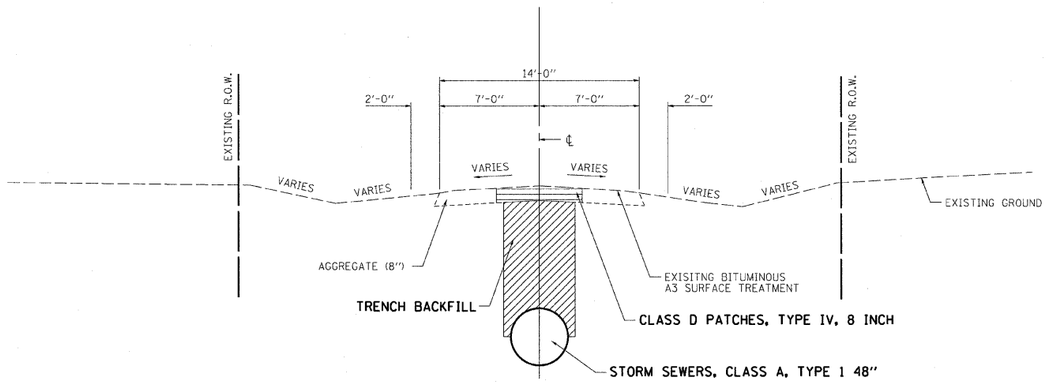

PROPOSED TYPICAL SECTION

STA. 3+61.00 TO STA. 4+30.00 (CLEVELAND ST.)

REVISIONS	
NAME	DATE

ILLINOIS DEPARTMENT OF TRANSPORTATION

TYPICAL SECTIONS

FAP 681 (IL RTE. 116)
SECTION (115)RS-1
LIVINGSTON COUNTY
VILLAGE OF CULLOM

SCALE: VERT. HORIZ.
DATE: 11/05/03

DRAWN BY: JAMESON
DESIGNED BY: BOTT
CHECKED BY: COLBROOK

GREENE & BRADFORD, INC.
OF SPRINGFIELD
CONSULTING ENGINEERS
1500 CONSTITUTION DRIVE
SPRINGFIELD, ILLINOIS 62707
PROFESSIONAL DESIGN FIRM NO. 184-00079
PROFESSIONAL ENGINEERING CORPORATION
(217) 793-8844, (217) 793-8227 (FL) E-MAIL - cadd@greenebradfordcom

COMPUTER FILE NO. TYPICALSP2-8

PROJECT 03145
09/05/07-WCB

IDOTPL-10 1"=10' 8/07/00

TYPICALS - FAP 681 (IL RTE. 116) LIVINGSTON COUNTY