DESIGN		
INT.	DATE	REASON

PLOTS & CHECKS		
INT.	DATE	NO. REASON

CHECKS		
INT.	DATE	REASON

F.A.P RTE.	SECTION	COUNTY	TOTAL SHEETS	SHEET NO.
681	(115)RS-1	LIVINGSTON	279	40
STA. 184+00	TO STA. 190+00			
FED. ROAD DIST. NO.	ILLINOIS	FED. AID PROJECT		

CONTRACT NO. 66375

N

0 20 40

SCALE IN FEET

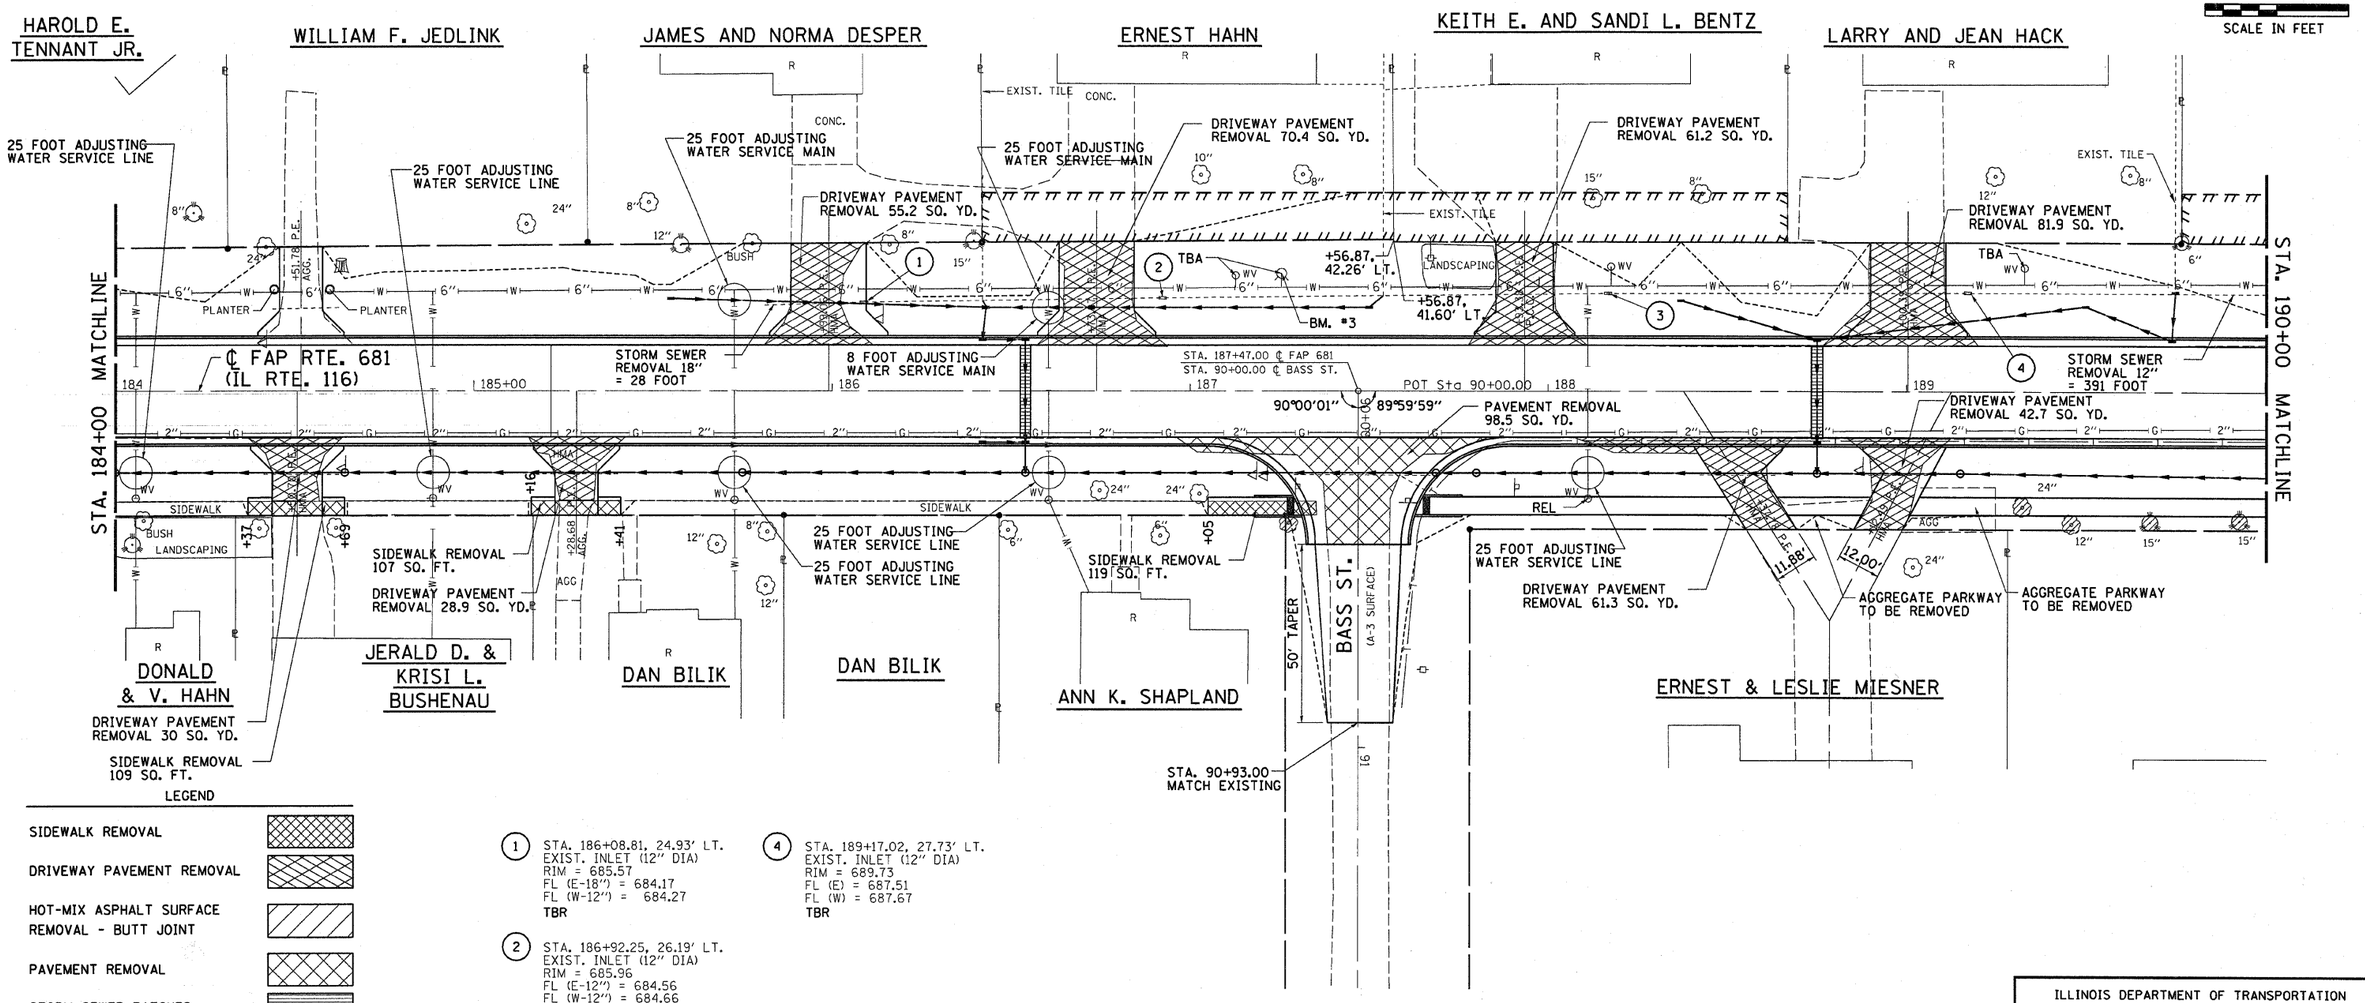

LEGEND

SIDEWALK REMOVAL	
DRIVEWAY PAVEMENT REMOVAL	
HOT-MIX ASPHALT SURFACE REMOVAL - BUTT JOINT	
PAVEMENT REMOVAL	
STORM SEWER PATCHES	
EXISTING PIPE CULVERT REMOVAL	
TREE REMOVAL	
TO BE RELOCATED	REL
TO BE REMOVED	TBR
TO BE ADJUSTED	TBA

(1) STA. 186+08.81, 24.93' LT.
EXIST. INLET (12" DIA)
RIM = 685.57
FL (E-18") = 684.17
FL (W-12") = 684.27
TBR

(2) STA. 186+92.25, 26.19' LT.
EXIST. INLET (12" DIA)
RIM = 685.96
FL (E-12") = 684.56
FL (W-12") = 684.66
TBR

(3) STA. 188+16.65, 27.45' LT.
EXIST. INLET (12" DIA)
RIM = 687.10
FL (E-12") = 685.14
FL (W-12") = 685.30
TBR

(4) STA. 189+17.02, 27.73' LT.
EXIST. INLET (12" DIA)
RIM = 689.73
FL (E) = 687.51
FL (W) = 687.67
TBR

REVISIONS	
NAME	DATE
IDOT	1-30-09

ILLINOIS DEPARTMENT OF TRANSPORTATION

REMOVAL AND ADJUSTMENT PLAN

FAP 681 (IL RTE. 116)
SECTION (115)RS-1
LIVINGSTON COUNTY
VILLAGE OF CULLOM

SCALE: VERT.
HORIZ.
DATE: 06/30/03

DRAWN BY: JAMESON
DESIGNED BY: BOTT
CHECKED BY: COLBROOK

GREENE & BRADFORD, INC. OF SPRINGFIELD
CONSULTING ENGINEERS
PROFESSIONAL DESIGN FIRM NO. 184-000229
PROFESSIONAL & STRUCTURAL ENGINEERING CORPORATION
(217) 793-3644, (217) 793-3227 FTS-E-MAIL - coolbrge@greenebradford.com

COMPUTER FILE NO.
REMOVAL116BP2-03
PROJECT: 03145
09/05/07-WCB

IDOTPL-20 1"=20' 8/07/00