DESIGN		
INT.	DATE	REASON

PLOTS & CHECKS			
INT.	DATE	NO.	REASON

CHECKS		
INT.	DATE	REASON

F.A.P RTE.	SECTION	COUNTY	TOTAL SHEETS	SHEET NO.
681	(115)RS-1	LIVINGSTON	279	43
STA.	202+00	TO STA.	206+00	
FED. ROAD DIST. NO.	ILLINOIS	FED. AID PROJECT		

CONTRACT NO. 66375

N

0 20 40

SCALE IN FEET

MARY HARMS, ETAL

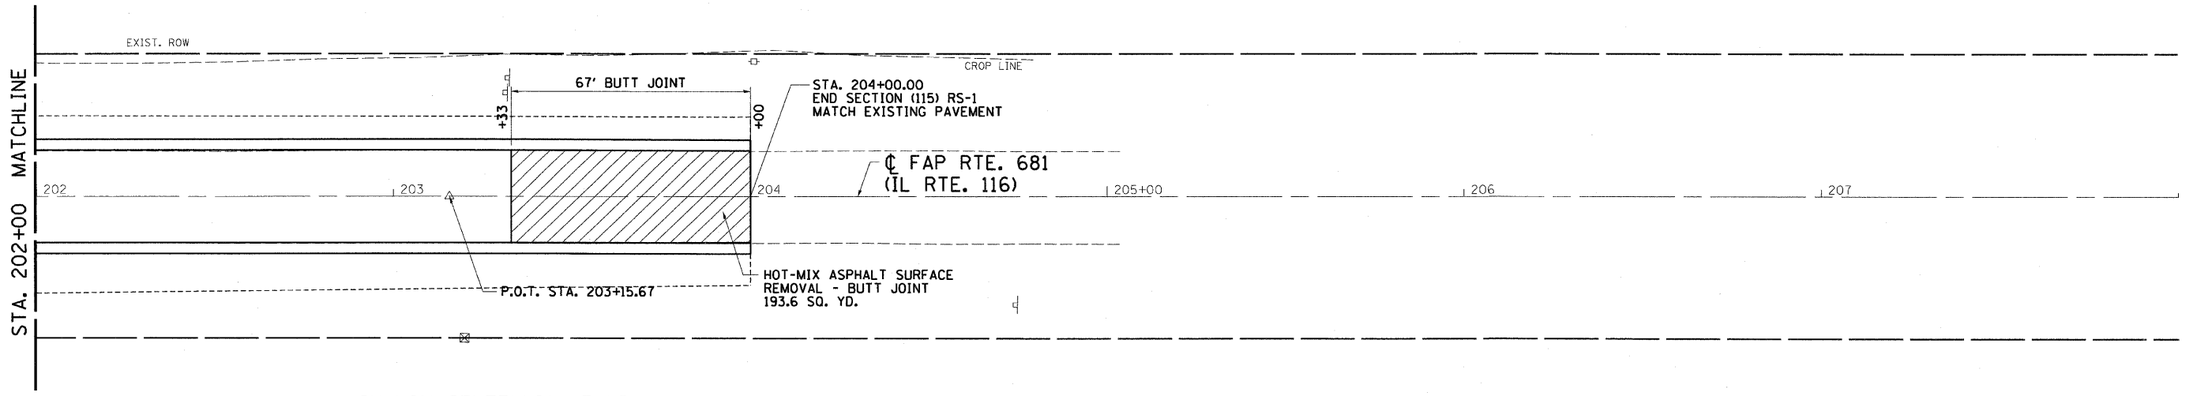

CULLOM CENTENNIAL FUND

LEGEND

SIDEWALK REMOVAL	
DRIVEWAY PAVEMENT REMOVAL	
HOT-MIX ASPHALT SURFACE REMOVAL - BUTT JOINT	
PAVEMENT REMOVAL	
STORM SEWER PATCHES	
EXISTING PIPE CULVERT REMOVAL	
TREE REMOVAL	
TO BE RELOCATED	REL
TO BE REMOVED	TBR
TO BE ADJUSTED	TBA

REVISIONS	
NAME	DATE

ILLINOIS DEPARTMENT OF TRANSPORTATION

REMOVAL AND ADJUSTMENT PLAN

FAP 681 (IL RTE. 116)
SECTION (115)RS-1
LIVINGSTON COUNTY
VILLAGE OF CULLOM

SCALE: VERT.
HORIZ.
DATE: 06/30/03

DRAWN BY: JAMESON
DESIGNED BY: BOTT
CHECKED BY: COLBROOK

GREENE & BRADFORD, INC.
OF SPRINGFIELD
CONSULTING ENGINEERS
SPRINGFIELD, ILLINOIS 62707
PROFESSIONAL DESIGN FIRM NO. 184-00679
PROFESSIONAL & CONSTRUCTION MANAGEMENT CORPORATION
(217) 793-6644, (217) 793-6277 FAX, E-MAIL - cosbgr@greenebradford.com

COMPUTER FILE NO.
REMOVAL116CP2-03

PROJECT: 03145
09/05/07-WCB