F.A.P RTE.	SECTION	COUNTY	TOTAL SHEETS	SHEET NO.
681	(115)RS-1	LIVINGSTON	279	50
STA. 184+00	TO STA. 190+00			
FED. ROAD DIST. NO.	ILLINOIS	FED. AID PROJECT		

CONTRACT NO. 66375

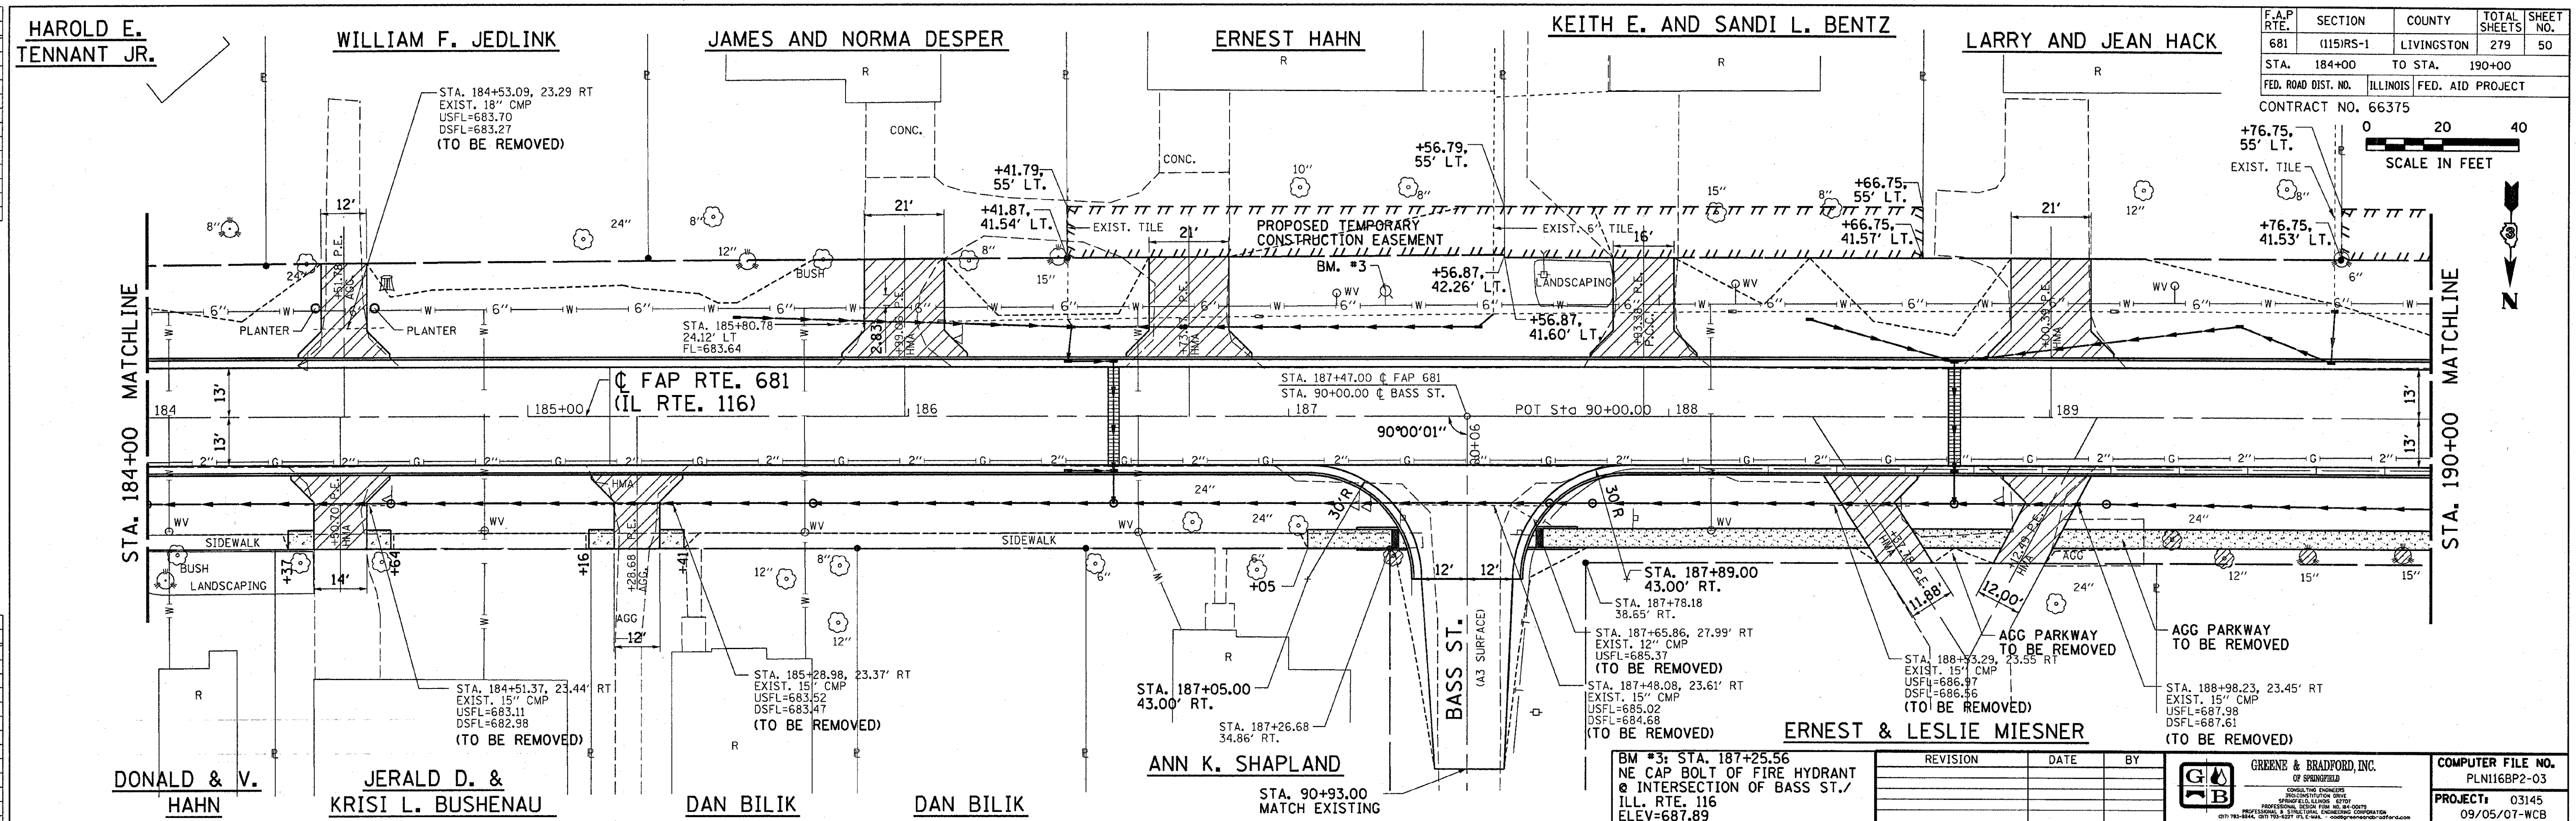

BM #3: STA. 187+25.56
NE CAP BOLT OF FIRE HYDRANT
@ INTERSECTION OF BASS ST./
ILL. RTE. 116
ELEV=687.89

REVISION	DATE	BY

GREENE & BRADFORD, INC.
OF SPRINGFIELD
CONSULTING ENGINEERS
3501 CONSTITUTION DRIVE
SPRINGFIELD, ILLINOIS 62707
PROFESSIONAL DESIGN FIRM NO. 184-00079
PROFESSIONAL & STRUCTURAL ENGINEERING CORPORATION

COMPUTER FILE NO. PLN116BP2-03
PROJECT: 03145
09/05/07-WCB

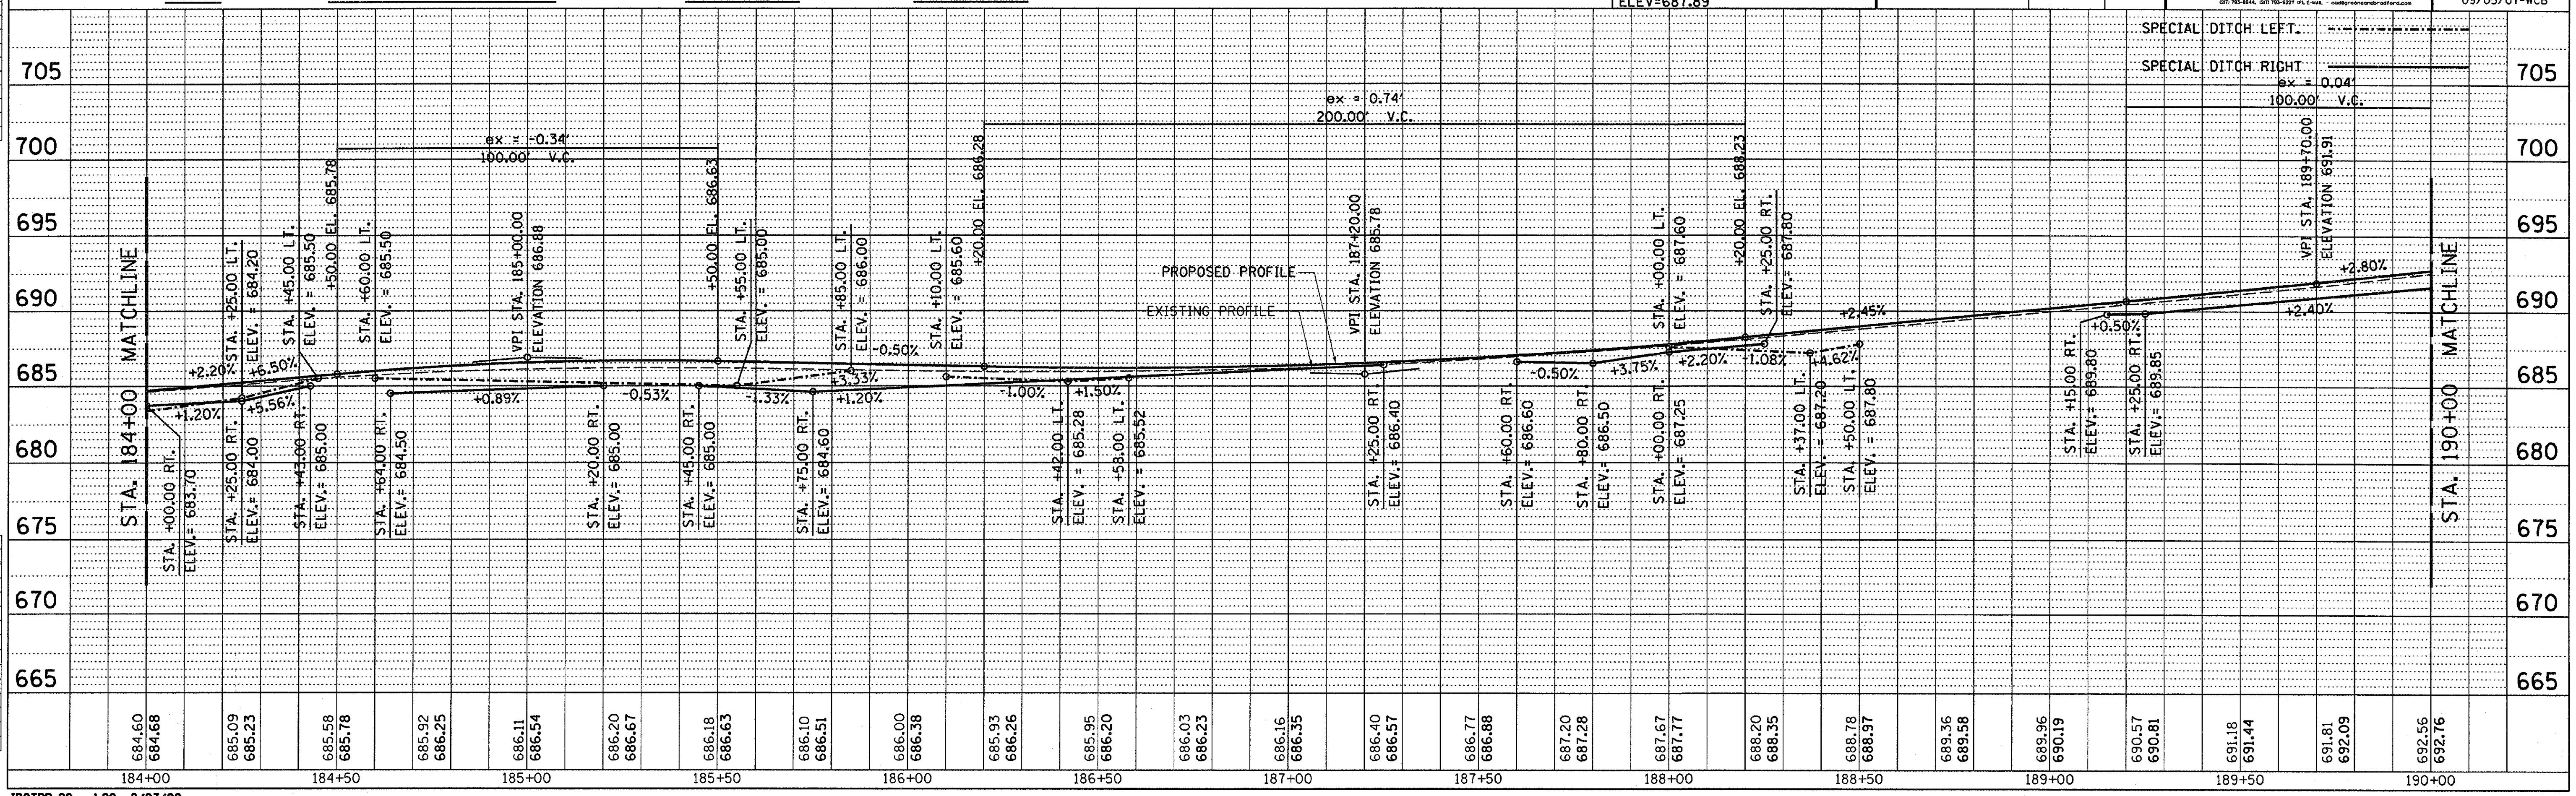

IDOTPP-20 - 1:20 8/07/00

PLAN & PROFILE - FAP 681 (IL RTE. 116) LIVINGSTON COUNTY