F.A.P RTE.	SECTION	COUNTY	TOTAL SHEETS	SHEET NO.
681	(115)RS-1	LIVINGSTON	279	56
STA.		TO STA.		
FED. ROAD DIST. NO.	ILLINOIS	FED. AID PROJECT		

CONTRACT NO. 66375

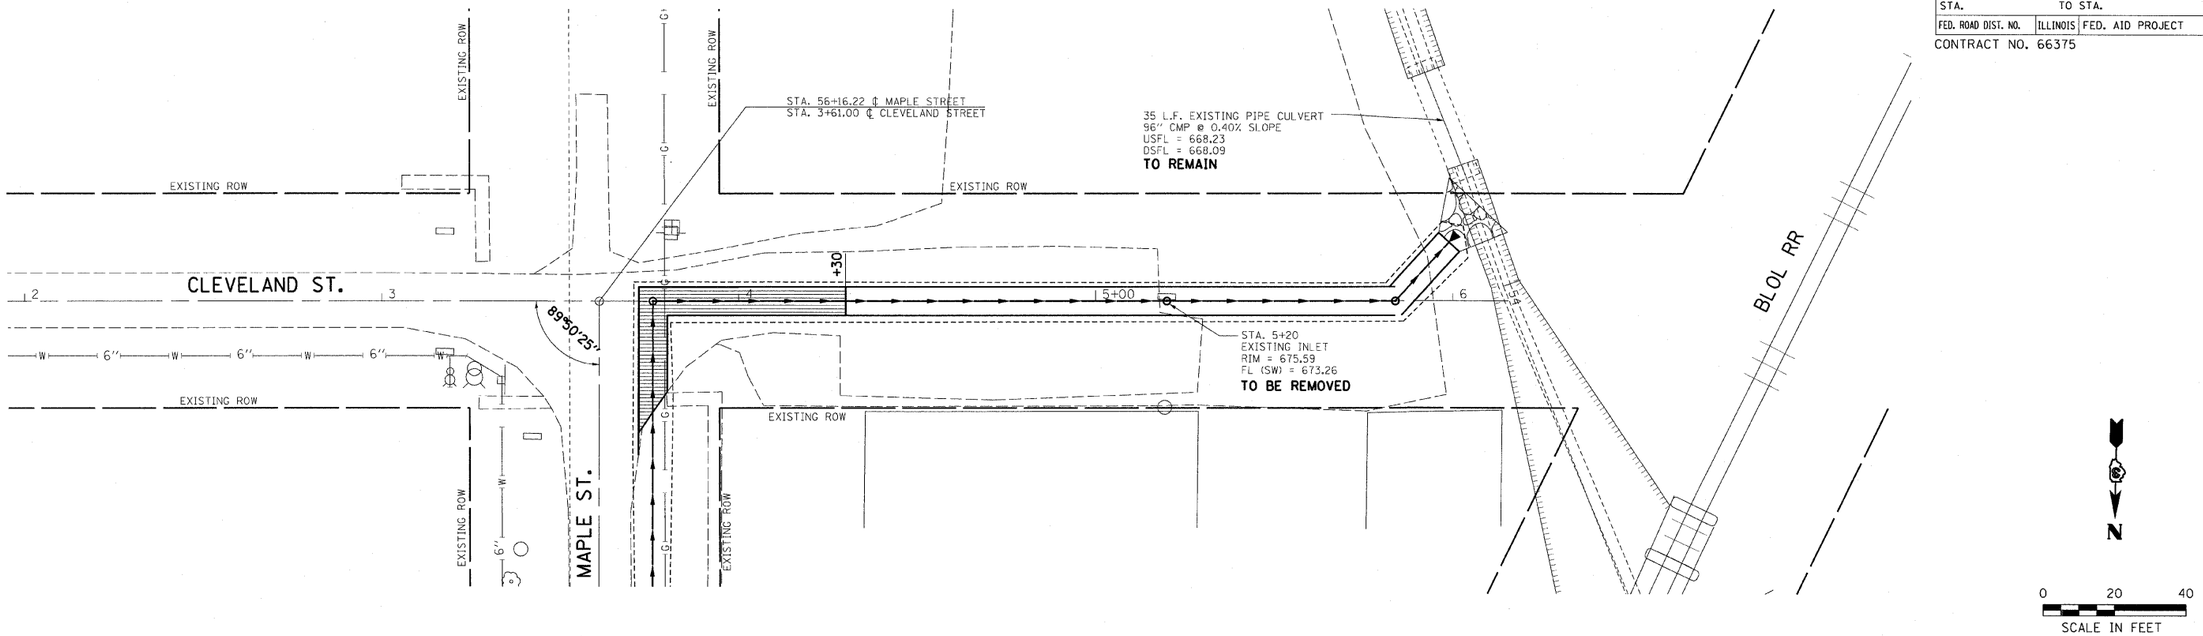

REVISION	DATE	BY

GREENE & BRADFORD, INC. OF SPRINGFIELD
CONSULTING ENGINEERS
1500 CONSTITUTION DRIVE
SPRINGFIELD, ILLINOIS 62707
PROFESSIONAL DESIGN FIRM NO. 184-00878
PROFESSIONAL & STRUCTURAL ENGINEERING CORPORATION
(217) 753-8844, (217) 753-9227 (FILE-MAIL - cadd@greenebradfordcorp.com)

COMPUTER FILE NO. PLN116IP2-01
PROJECT: 03145
09/05/07-WCB

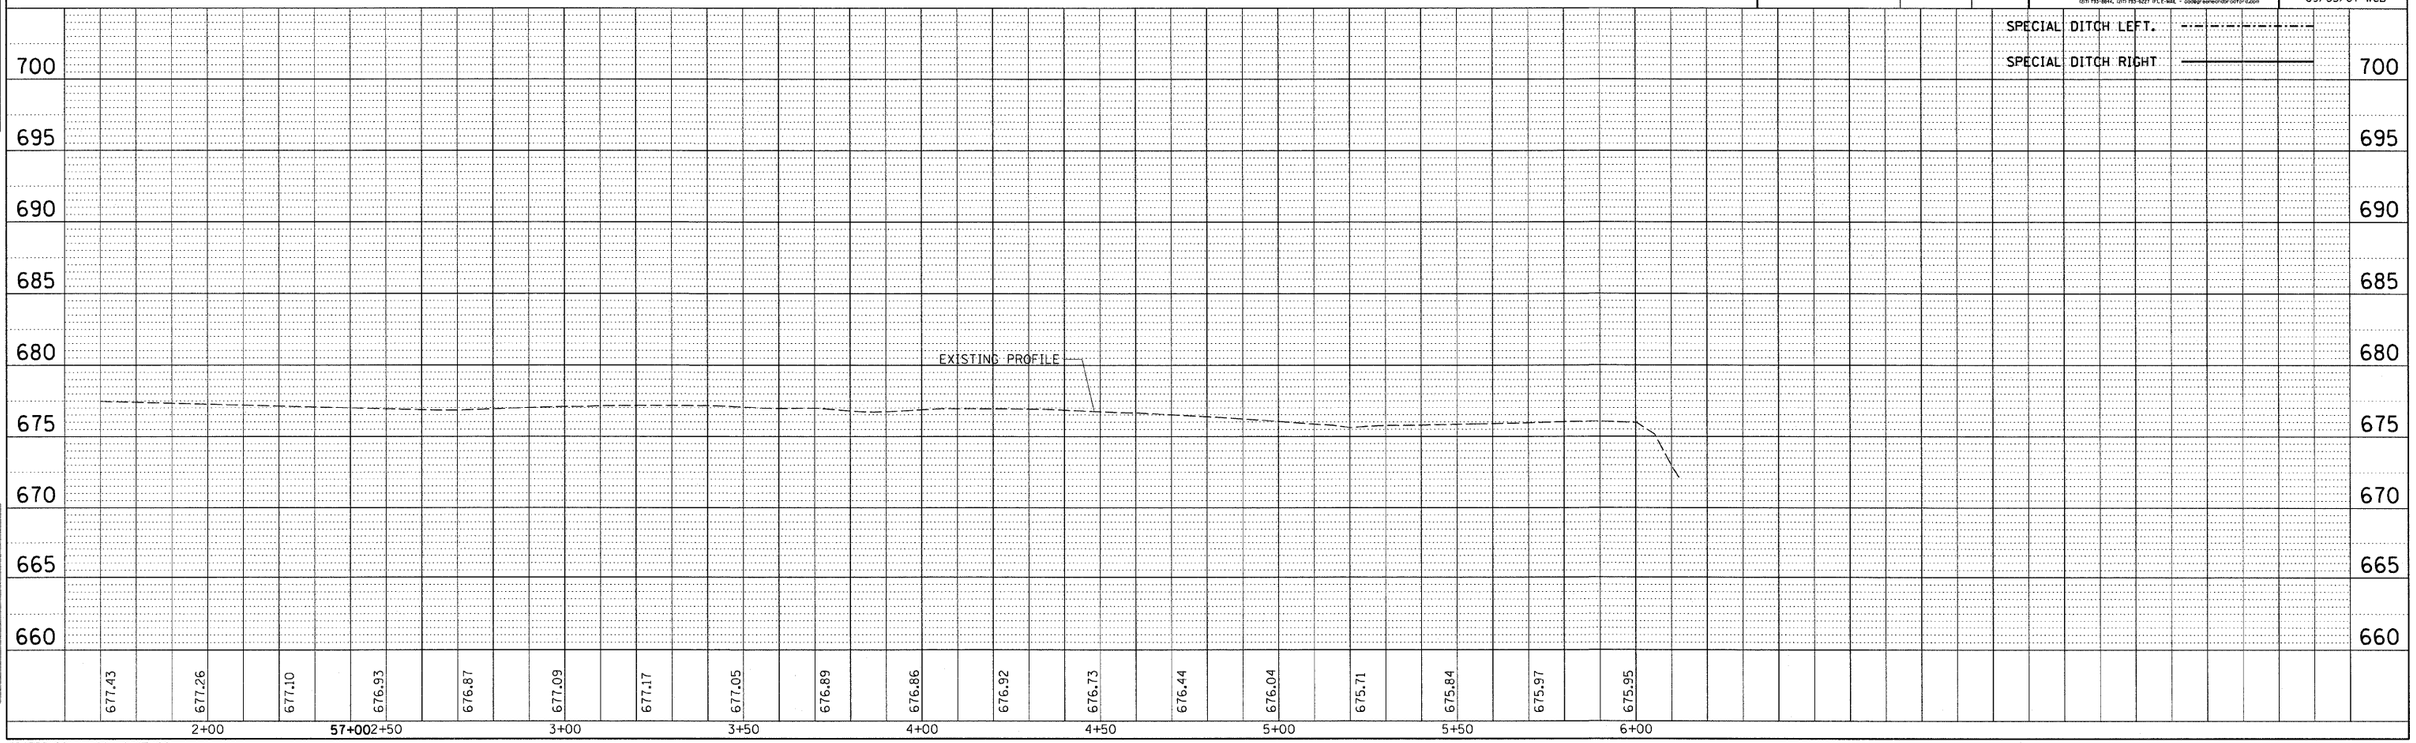

IDOTPP-20 - 1:20 8/07/00

PLAN & PROFILE - CLEVELAND STREET LIVINGSTON COUNTY

DESIGN

INT.	DATE	REASON

PLAN

NOTE BOOK NO. ____ SURVEYED ____ PLOTTED ____ ALIGNMENT CHECKED ____ RT. OF WAY CHECKED ____ CADD FILE NAME ____ BY ____ DATE ____

PLOTS & CHECKS

INT.	DATE	NO.	REASON

PROFILE

NOTE BOOK NO. ____ SURVEYED ____ PLOTTED ____ GRADES CHECKED ____ B.M. NOTED ____ STRUCTURE NOTATNS CHKD ____ BY ____ DATE ____

CHECKS

INT.	DATE	REASON