F.A.P. RTE.	SECTION	COUNTY	TOTAL SHEETS	SHEET NO.
681	(115)RS-1	LIVINGSTON	279	94
STA.		TO STA.		
FED. ROAD DIST. NO.	ILLINOIS	FED. AID PROJECT		

CONTRACT NO. 66375

DESIGN		
INT.	DATE	REASON

PLOTS & CHECKS			
INT.	DATE	NO.	REASON

CHECKS		
INT.	DATE	REASON

The Subsurface Utility Engineering Company
8397 Euclid Avenue
Manassas Park, VA 20111
(703) 361-6005

So-Deep Test Hole Certification Form

© So-Deep, Inc. 1988, 1991

Control # SILA166
Test Hole # 41
Plan Scale 1"=20'
Sheet # 4A
Proposed GRADE CHANGE
Date OCTOBER 24, 2006

City, County, State LIVINGSTON CO., IL
Gen. Loc SW CORNER OAK ST. & HACK ST.
Recorded Size/Material/Type UNK. SIZE TELE. CABLES
Foreman/Truck#/Form By J. HENRY / 221 / J. HENRY

Condition of paving prior to work ASP. SHLDR. IN GOOD CONDITON

B.M. 1 Elev. = 683.75'
is CALCULATED

Description: (TBM 8) CHIS "X" SET TOP N MOST BONNET BOLT OF F.H., 21'± RT OF CL STA 309+67± , HACK ST.

B.M. 2 Elev. = 680.49'
is CALCULATED

Description: (TBM 7) CHIS "X" SET TOP N MOST BONNET BOLT OF F.H., 30'± LT OF CL STA 178+79± , IL-116

SO-DEEP will attempt to use the BM/HI most applicable to your design. If however, BMs differ by more than .05', resulting differences could cause design conflicts.

Benchmarks check BY 0.00'
Elevations are referenced to B.M.#1

Recorded Size/Type of utility WAS FOUND

There WERE NOT additional utilities in the test hole

The utility WAS in good condition.

Paving Thickness and type 4" ASPHALT

Color of ribbon installed ORANGE

Soil Type MOIST BROWN

Field Condition ASP. SHLDR.

T.H. tied to P.K. NAIL

(1) 1" & (1) 2" TELE CABLES
Size/Material/Type
Portion of pipe exposed for O.D. measurement:
FULL

Remarks: NONE

Existing Grade of ASP. SHLDR.

Survey Mark P.K. NAIL (set by SO-DEEP) — Elev. 680.19'

Facing NORTH

4.13' — Actual field measurement by ruler (not calculated)

Surveyed Elev. 676.05' — Top Util/Struc.

Surveyed Elev. Bott. Util/Struc. (if required)

SEE DETAIL A

Width ± 0.33'

TOP#2
ELEV. 676.11
ACTUAL 4.06

PROFESSIONAL LAND SURVEYOR — RONALD G. BRIGHT — 035-003457 — BELLEVILLE, ILLINOIS — STATE OF ILLINOIS — 11-10-06

TH DUG 350.2'± RT OF CL STA 179+28.2±, IL-116

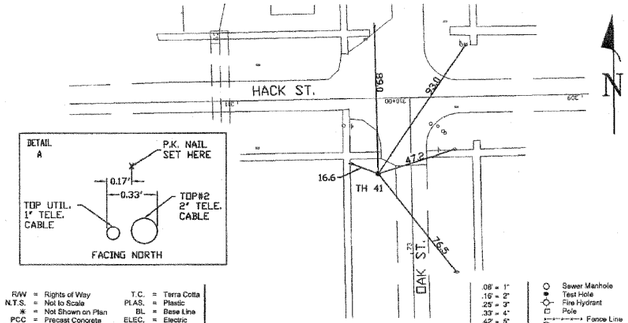

R/W = Rights of Way	T.C. = Terra Cotta	.08' = 1'	Sewer Manhole
N.T.S. = Not to Scale	PLAS. = Plastic	.16' = 2'	Test Hole
✱ = Not Shown on Plan	BL = Base Line	.25' = 3'	Fire Hydrant
PCC = Precast Concrete	ELEC. = Electric	.33' = 4'	Pole
COND. = Conduit	TELE = Telephone	.42' = 5'	Fence Line
CONC. = Concrete	T.H. = Test Hole	.50' = 6'	Electric Manhole
O.D. = Outside Diameter	SW = Sidewalk	.58' = 7'	▲ = T.S. = Traverse Station
C.I. = Cast Iron	DW = Driveway	.67' = 8'	Valve
D.I. = Ductile Iron	BM = Benchmark	.75' = 9'	Water Meter
RPC = Rough Pour Concrete	C.B. = Catch Basin	.83' = 10'	Telephone Manhole
CL = Centerline	GV = Gas Valve	.92' = 11'	Telephone Pedestal

Performing out-of-sight work...with vision!™

Note: To Eliminate mistakes and check this work, So-Deep suggests you scale and plot all dimensions onto the plans and review all elevations carefully. So-Deep is responsible only for information shown on our forms.

REVISIONS	
NAME	DATE

ILLINOIS DEPARTMENT OF TRANSPORTATION

TEST HOLES

FAP 681 (IL RTE. 116)
SECTION (115)RS-1
LIVINGSTON COUNTY
VILLAGE OF CULLOM

SCALE: VERT.
HORIZ.
DATE: 3/1/07

DRAWN BY: LANDREY
DESIGNED BY:
CHECKED BY: BOTT

GREENE & BRADFORD, INC. OF SPRINGFIELD
CONSULTING ENGINEERS
1011 SOUTH 6TH STREET
SPRINGFIELD, ILLINOIS 62703
PROFESSIONAL DESIGN FIRM #0.184-0079
PROFESSIONAL DESIGN FIRM #0.184-0079
PROFESSIONAL DESIGN FIRM #0.184-0079
(217) 753-8140, (217) 753-5427 (FAX) E-MAIL: - contact@greenebradford.com

COMPUTER FILE NO. 03145TH14

PROJECT 03145
09/05/07-WCB

IDOTPL-50 1"=50' 8/07/00

TEST HOLE - FAP 681 (IL RTE. 116) LIVINGSTON COUNTY