DESIGN		
INT.	DATE	REASON

FINAL SURVEY	NOTE BOOK	NO.	SURVEYED	PLOTTED	PLANIMETER AREAS	AREAS CHECKED	BY	DATE

PLOTS & CHECKS			
INT.	DATE	NO.	REASON

ORIGINAL SURVEY	NOTE BOOK	NO.	SURVEYED	PLOTTED	PLANIMETER AREAS	AREAS CHECKED	BY	DATE

CHECKS		
INT.	DATE	REASON

F.A.P. RTE.	SECTION	COUNTY	TOTAL SHEETS	SHEET NO
681	(115)RS-1	LIVINGSTON	279	185
STA. 171+25.00		TO STA. 171+32.67		
FED. ROAD DIST. NO.	ILLINOIS	FED. AID PROJECT		

CONTRACT NO. 66375

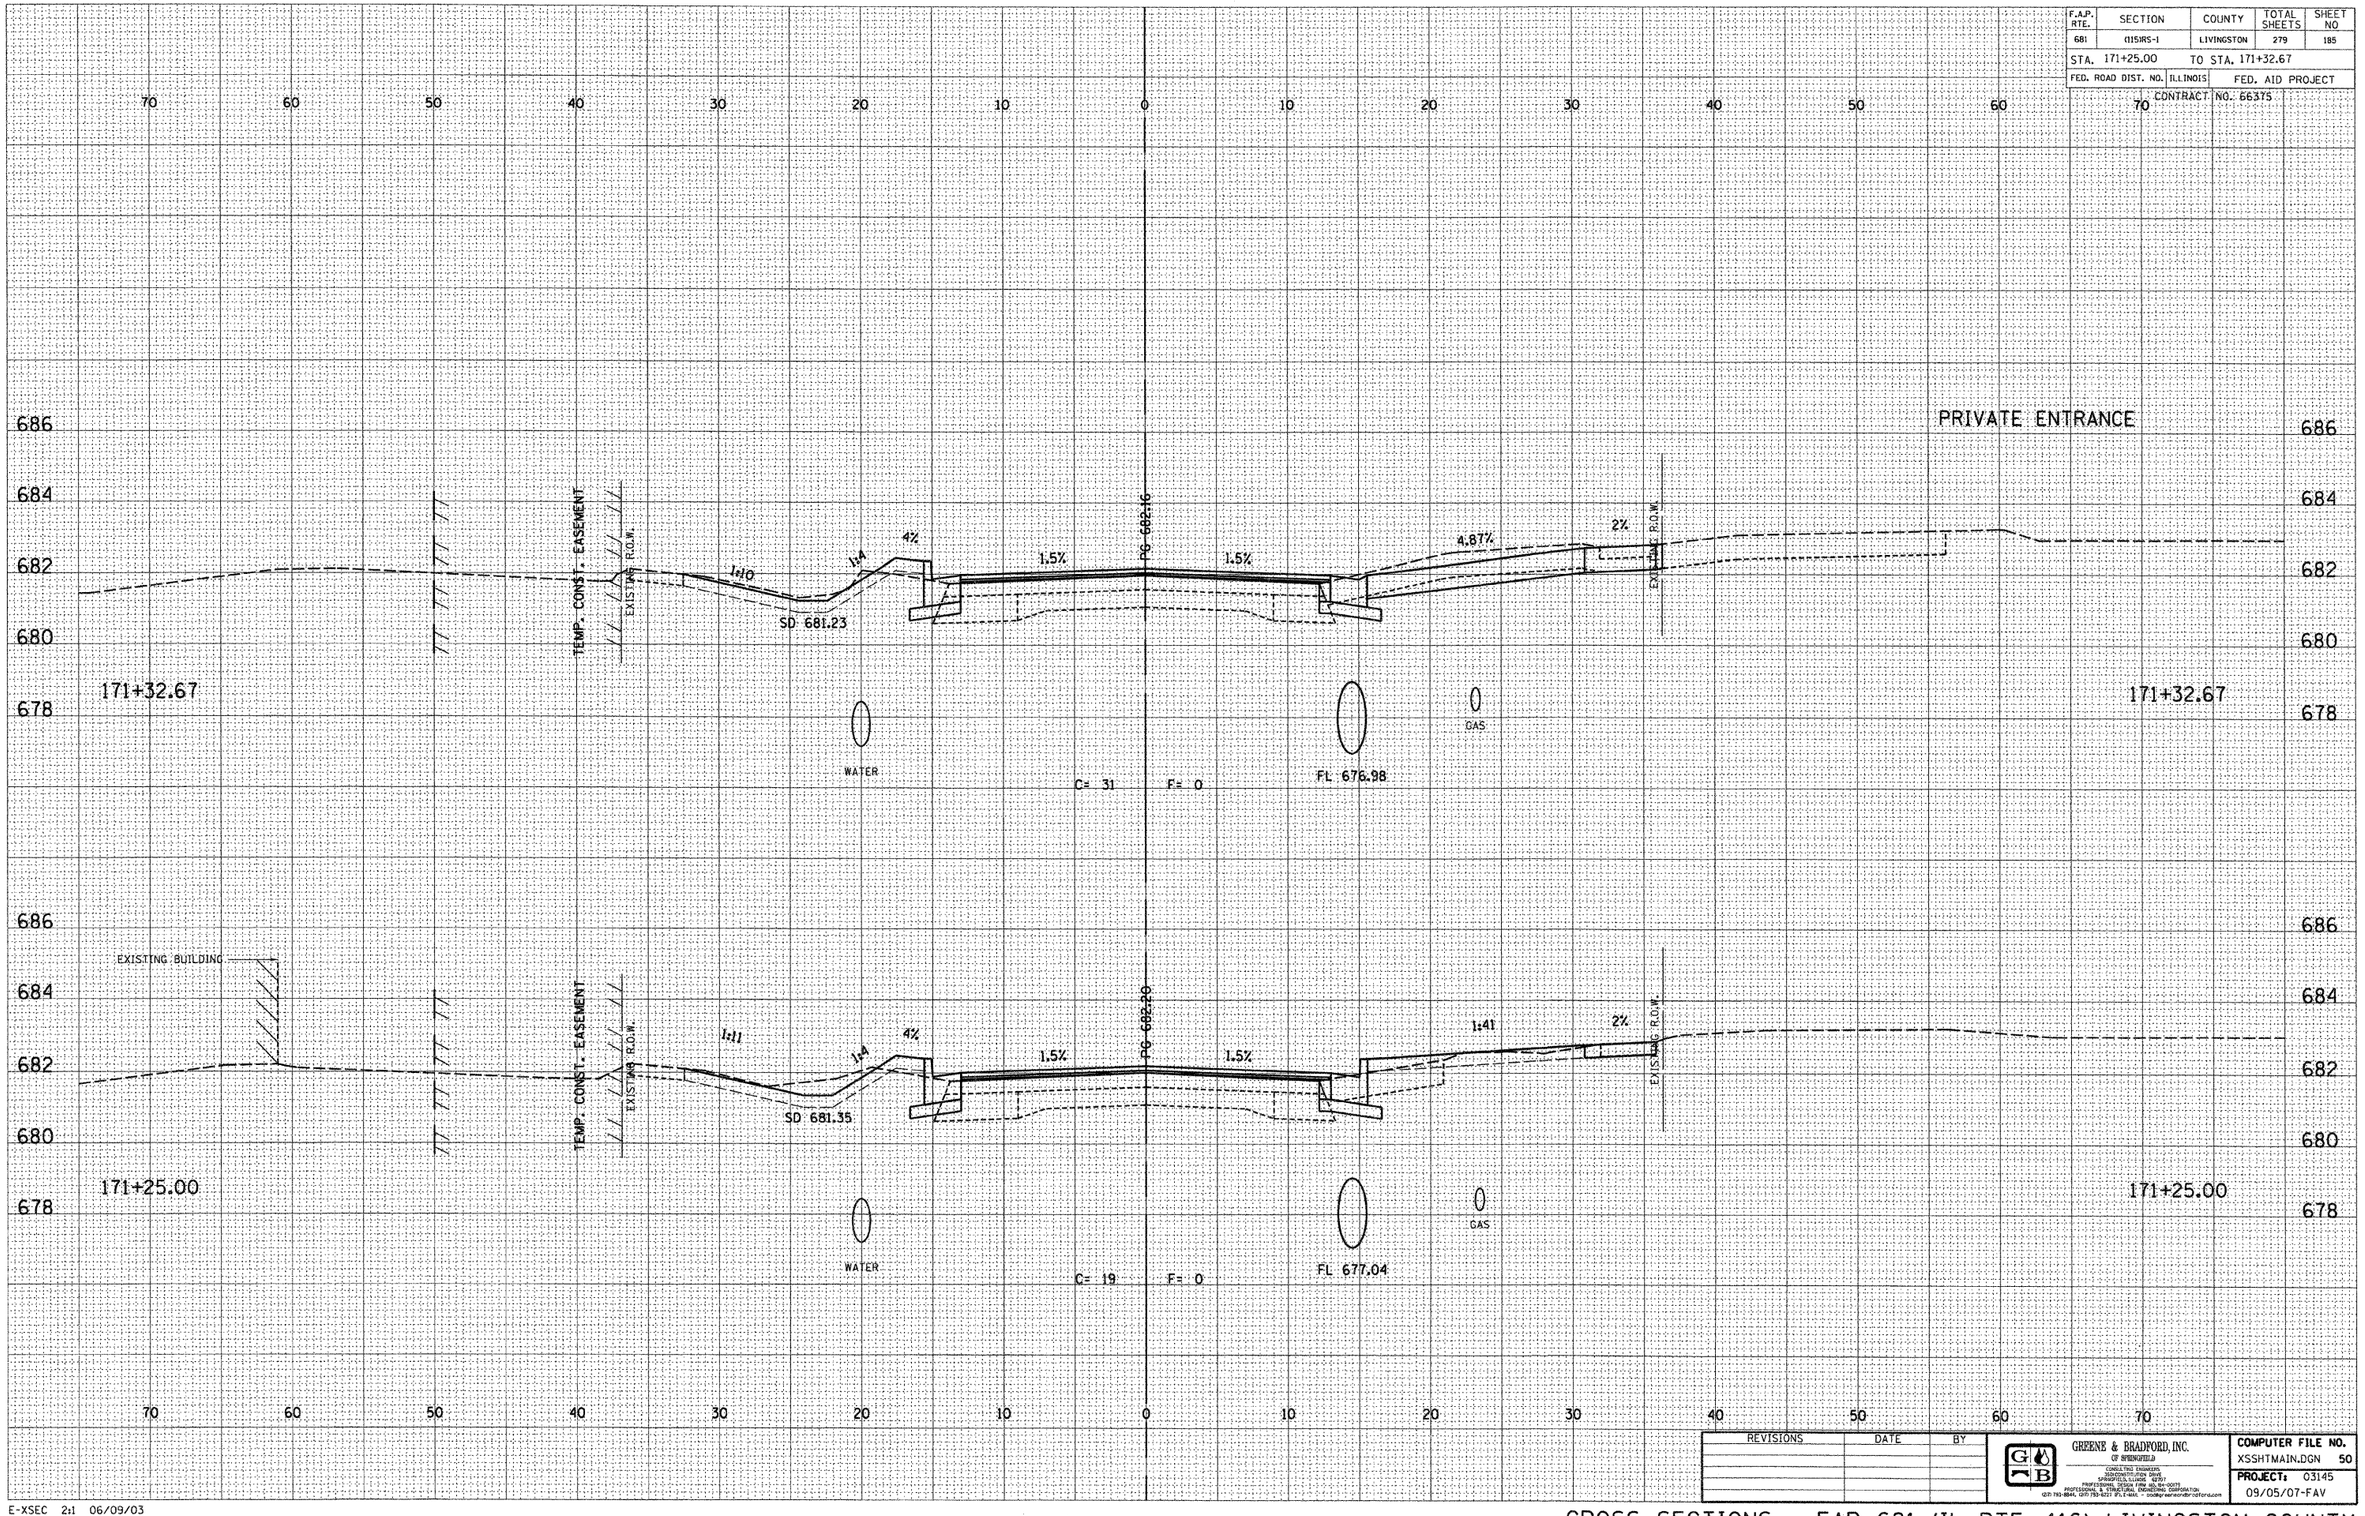

REVISIONS	DATE	BY

GREENE & BRADFORD, INC.
OF SPRINGFIELD
CONSULTING ENGINEERS
3 SPRINGFIELD CENTRE, SUITE 200
SPRINGFIELD, ILLINOIS 62701
PROFESSIONAL & STRUCTURAL ENGINEERING CORPORATION
(217) 793-8844, (217) 793-8211 (FAX) E-MAIL - mail@greenebradford.com

COMPUTER FILE NO.
XSSHTMAIN.DGN 50

PROJECT: 03145
09/05/07-FAV

E-XSEC 2:1 06/09/03

CROSS SECTIONS - FAP 681 (IL RTE. 116) LIVINGSTON COUNTY

STA. 171+25.00 TO STA. 117+32.67