DESIGN		
INT.	DATE	REASON

FINAL SURVEY	NOTE BOOK	NO.	SURVEYED	PLOTTED	TOPSOIL AREAS	AREAS CHECKED	BY	DATE

PLOTS & CHECKS		
INT.	DATE NO.	REASON

ORIGINAL SURVEY	NOTE BOOK	NO.	SURVEYED	PLOTTED	TOPSOIL AREAS	AREAS CHECKED	BY	DATE

CHECKS		
INT.	DATE	REASON

F.A.P. RTE.	SECTION	COUNTY	TOTAL SHEETS	SHEET NO
681	015RS-1	LIVINGSTON	279	210
STA. 179+50.00		TO STA. 179+75.00		
FED. ROAD DIST. NO.	ILLINOIS	FED. AID PROJECT		

CONTRACT NO. 66376

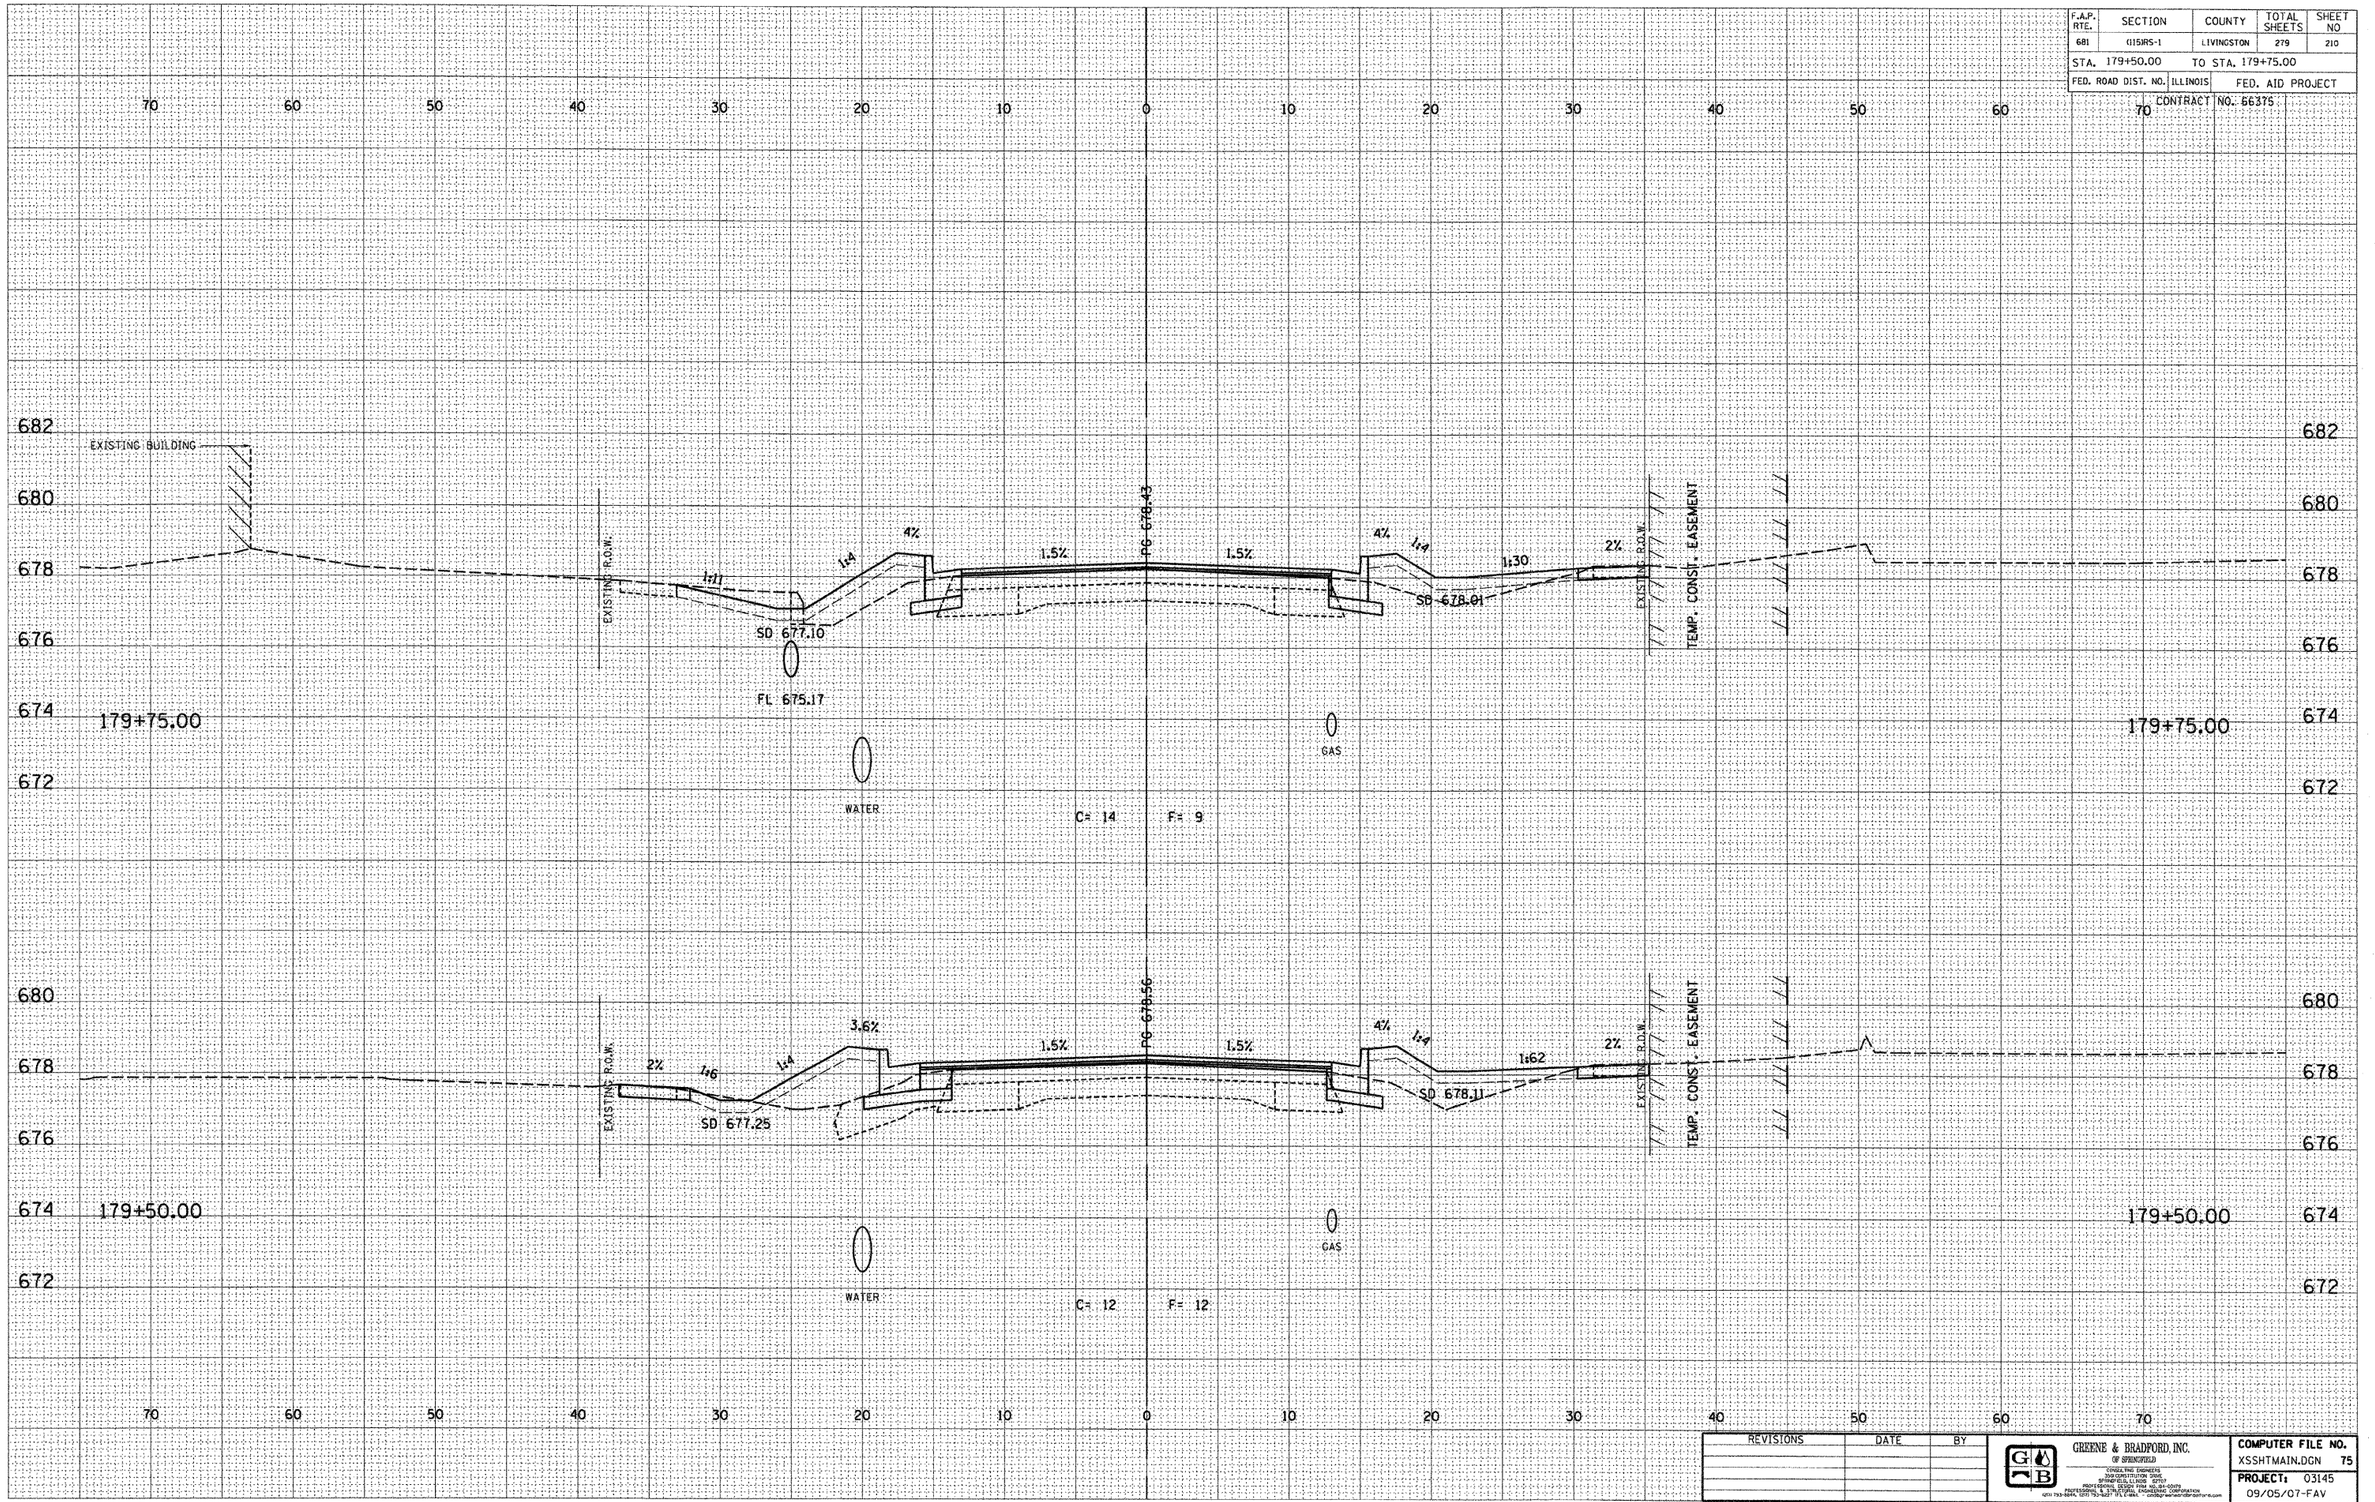

REVISIONS	DATE	BY

GREENE & BRADFORD, INC.
OF SPRINGFIELD
CONSULTING ENGINEERS
2340 S. 6th STREET
SPRINGFIELD, ILLINOIS 62703
PROFESSIONAL DESIGN FIRM NO. 184-000178
PROFESSIONAL SURVEYING CORPORATION
(217) 753-5644, (217) 753-5677 FAX, E-MAIL: gbmail@greenebradford.com

COMPUTER FILE NO.
XSSHTMAIN.DGN 75
PROJECT: 03145
09/05/07-FAV

E-XSEC 2:1 06/09/03

CROSS SECTIONS - FAP 681 (IL RTE. 116) LIVINGSTON COUNTY

STA. 179+50.00 TO STA. 179+75.00