DESIGN		
INT.	DATE	REASON

FINAL SURVEY	BY	DATE
NOTE BOOK	SURVEYED	
NO.	PLOTTED	
	TOPO SITE	
	AREAS	
	AREAS CHECKED	

PLOTS & CHECKS		
INT.	DATE	NO. REASON

ORIGINAL SURVEY	BY	DATE
NOTE BOOK	SURVEYED	
NO.	PLOTTED	
	TOPO SITE	
	AREAS	
	AREAS CHECKED	

CHECKS		
INT.	DATE	REASON

F.A.P. RTE.	SECTION	COUNTY	TOTAL SHEETS	SHEET NO
681	(115HRS-1	LIVINGSTON	279	221
STA. 182+75.00		TO STA. 183+00.00		
FED. ROAD DIST. NO.	ILLINOIS	FED. AID PROJECT		

CONTRACT NO. 66375

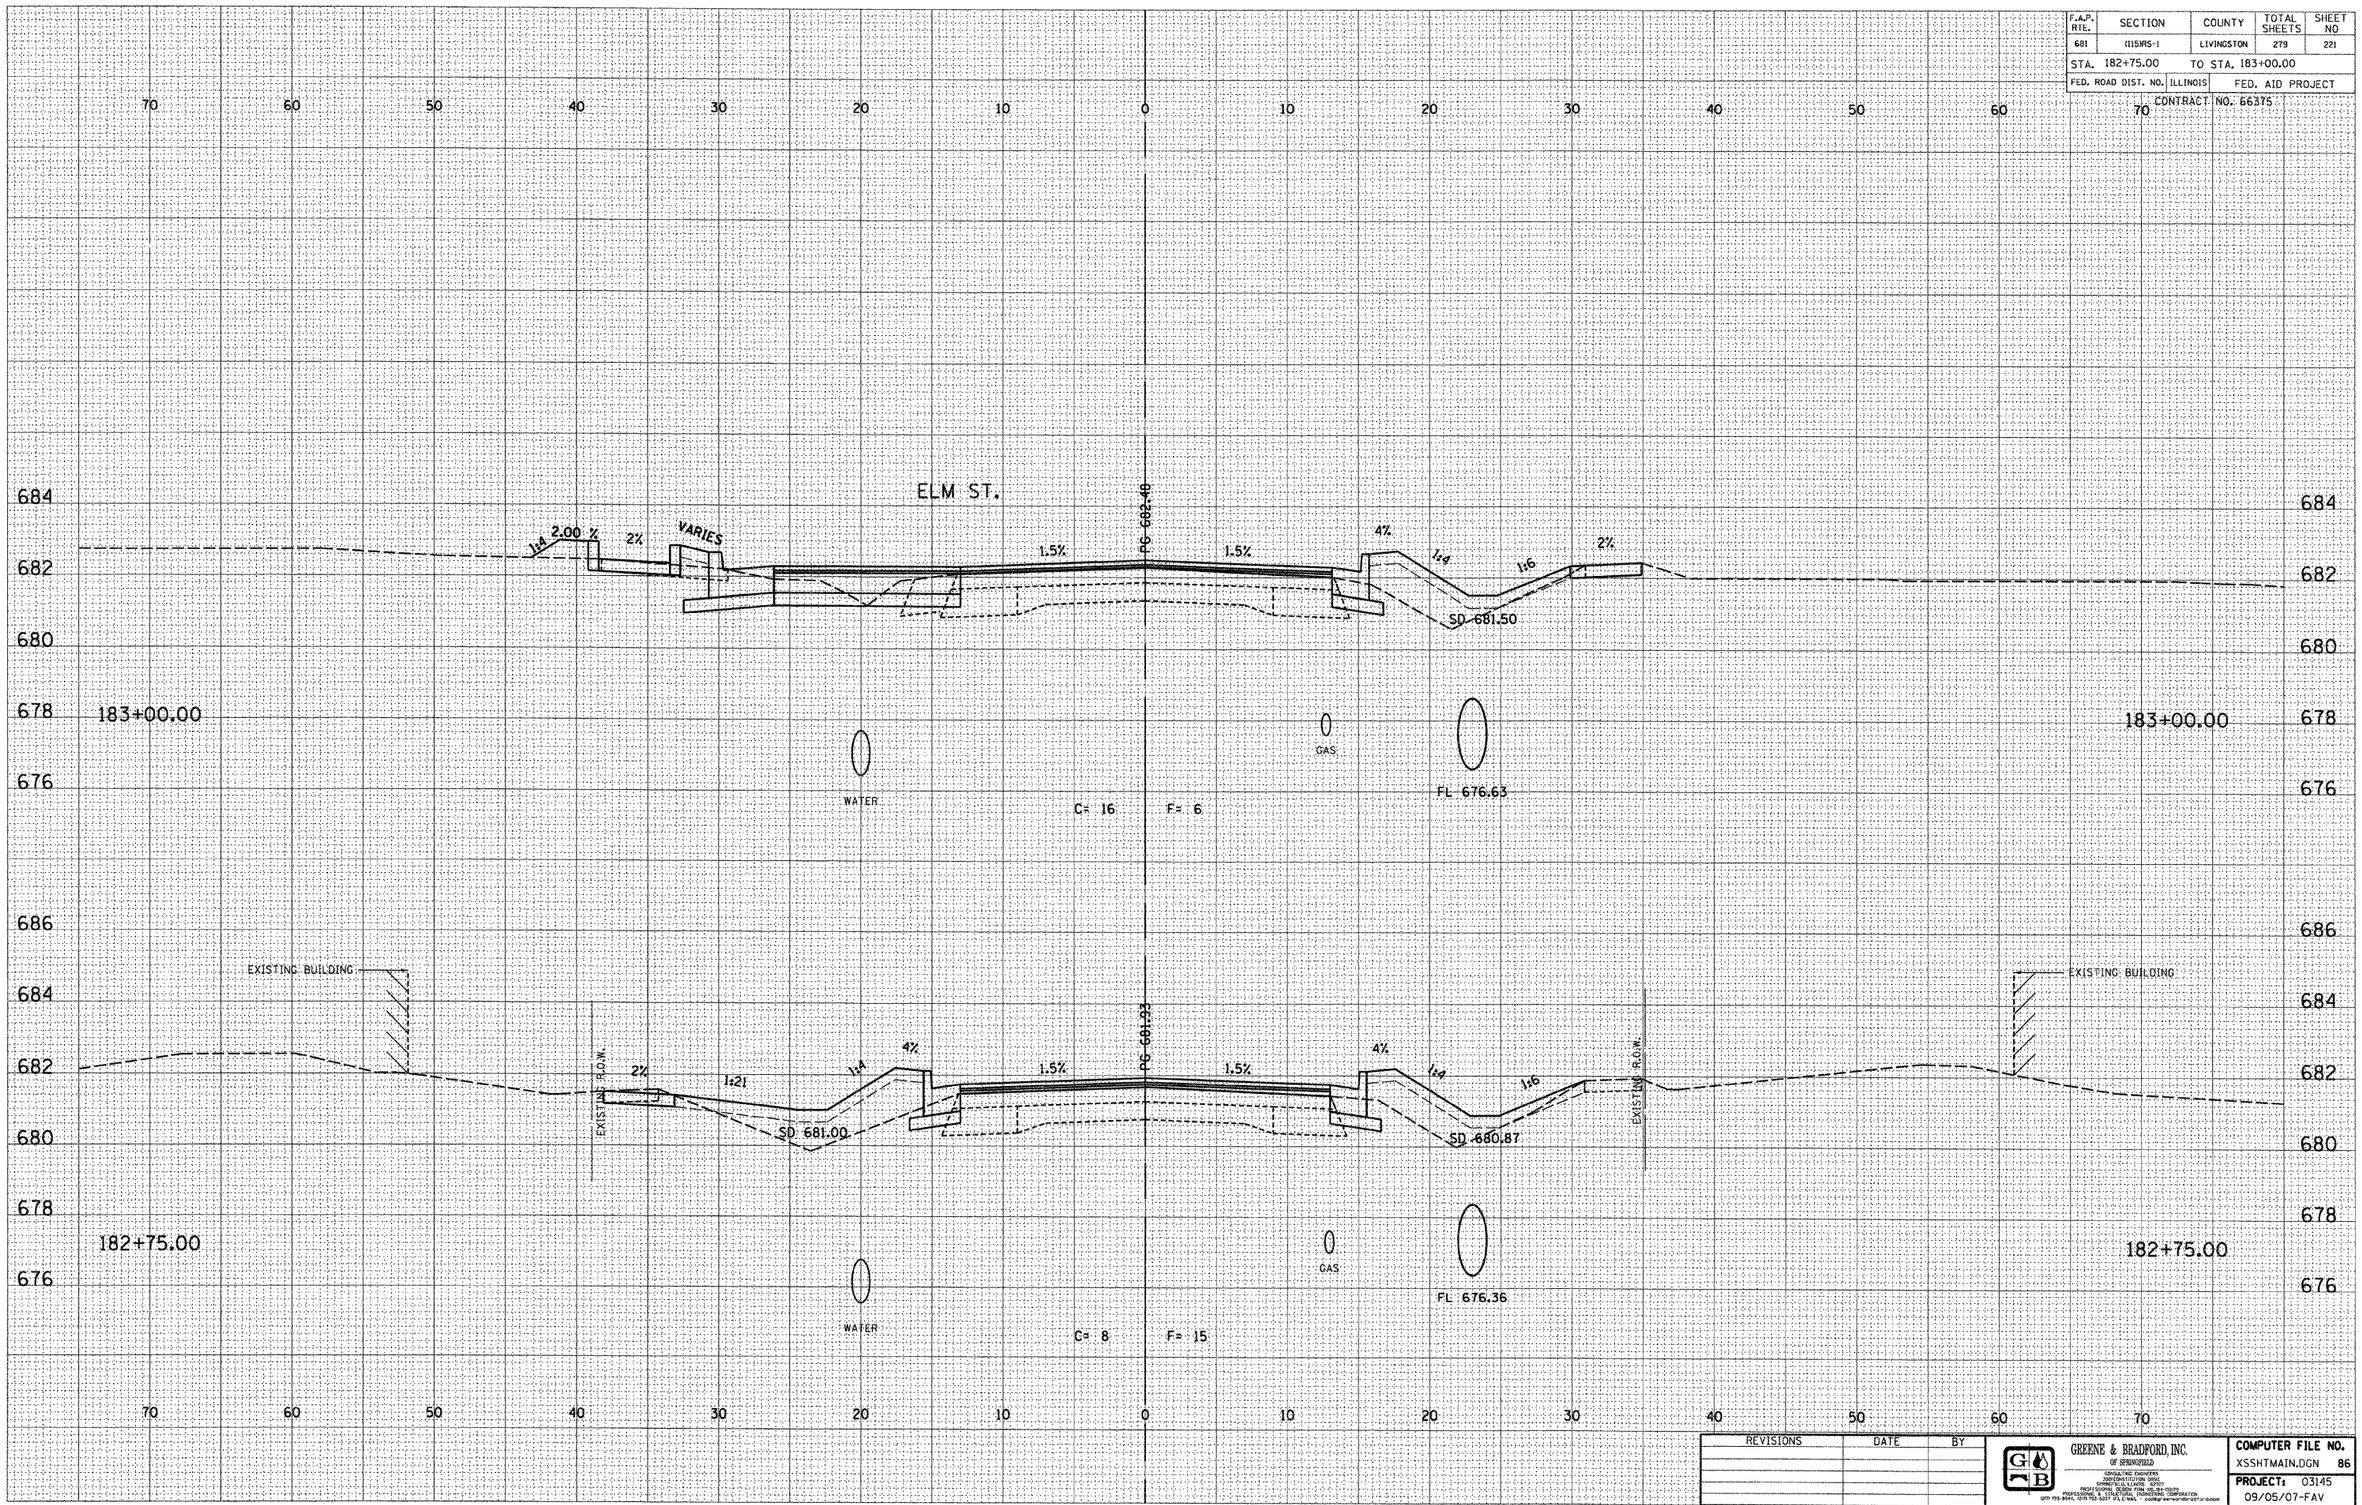

REVISIONS	DATE	BY

GREENE & BRADFORD, INC.
OF SPRINGFIELD
CONSULTING ENGINEERS
CONSTRUCTION SERVICES
SURVEYING & MAPPING
PROFESSIONAL DESIGN FIRM NO. 184-001219
PROFESSIONAL & STRUCTURAL ENGINEERING CORPORATION
(217) 793-8041, (217) 793-5227 (FAX) - e-mail: - address: greene@gbengr.com

COMPUTER FILE NO.	
XSSHTMAIN.DGN	86
PROJECT: 03145	
09/05/07-FAV	

E-XSEC 2:1 06/09/03

CROSS SECTIONS - FAP 681 (IL RTE. 116) LIVINGSTON COUNTY

STA. 182+75.00 TO STA. 183+00.00