*57-20(I) & (57-4,5,6)RS-3 **CONTRACT NO. 70505**

FAI RTE	SECTION	COUNTY	TOTAL SHEETS	SHEET NO.
74	*	MCLEAN	160	158
STA 11+00		TO STA 12+00		
FED. ROAD DIST. NO.	ILLINOIS	FED. AID PROJECT		

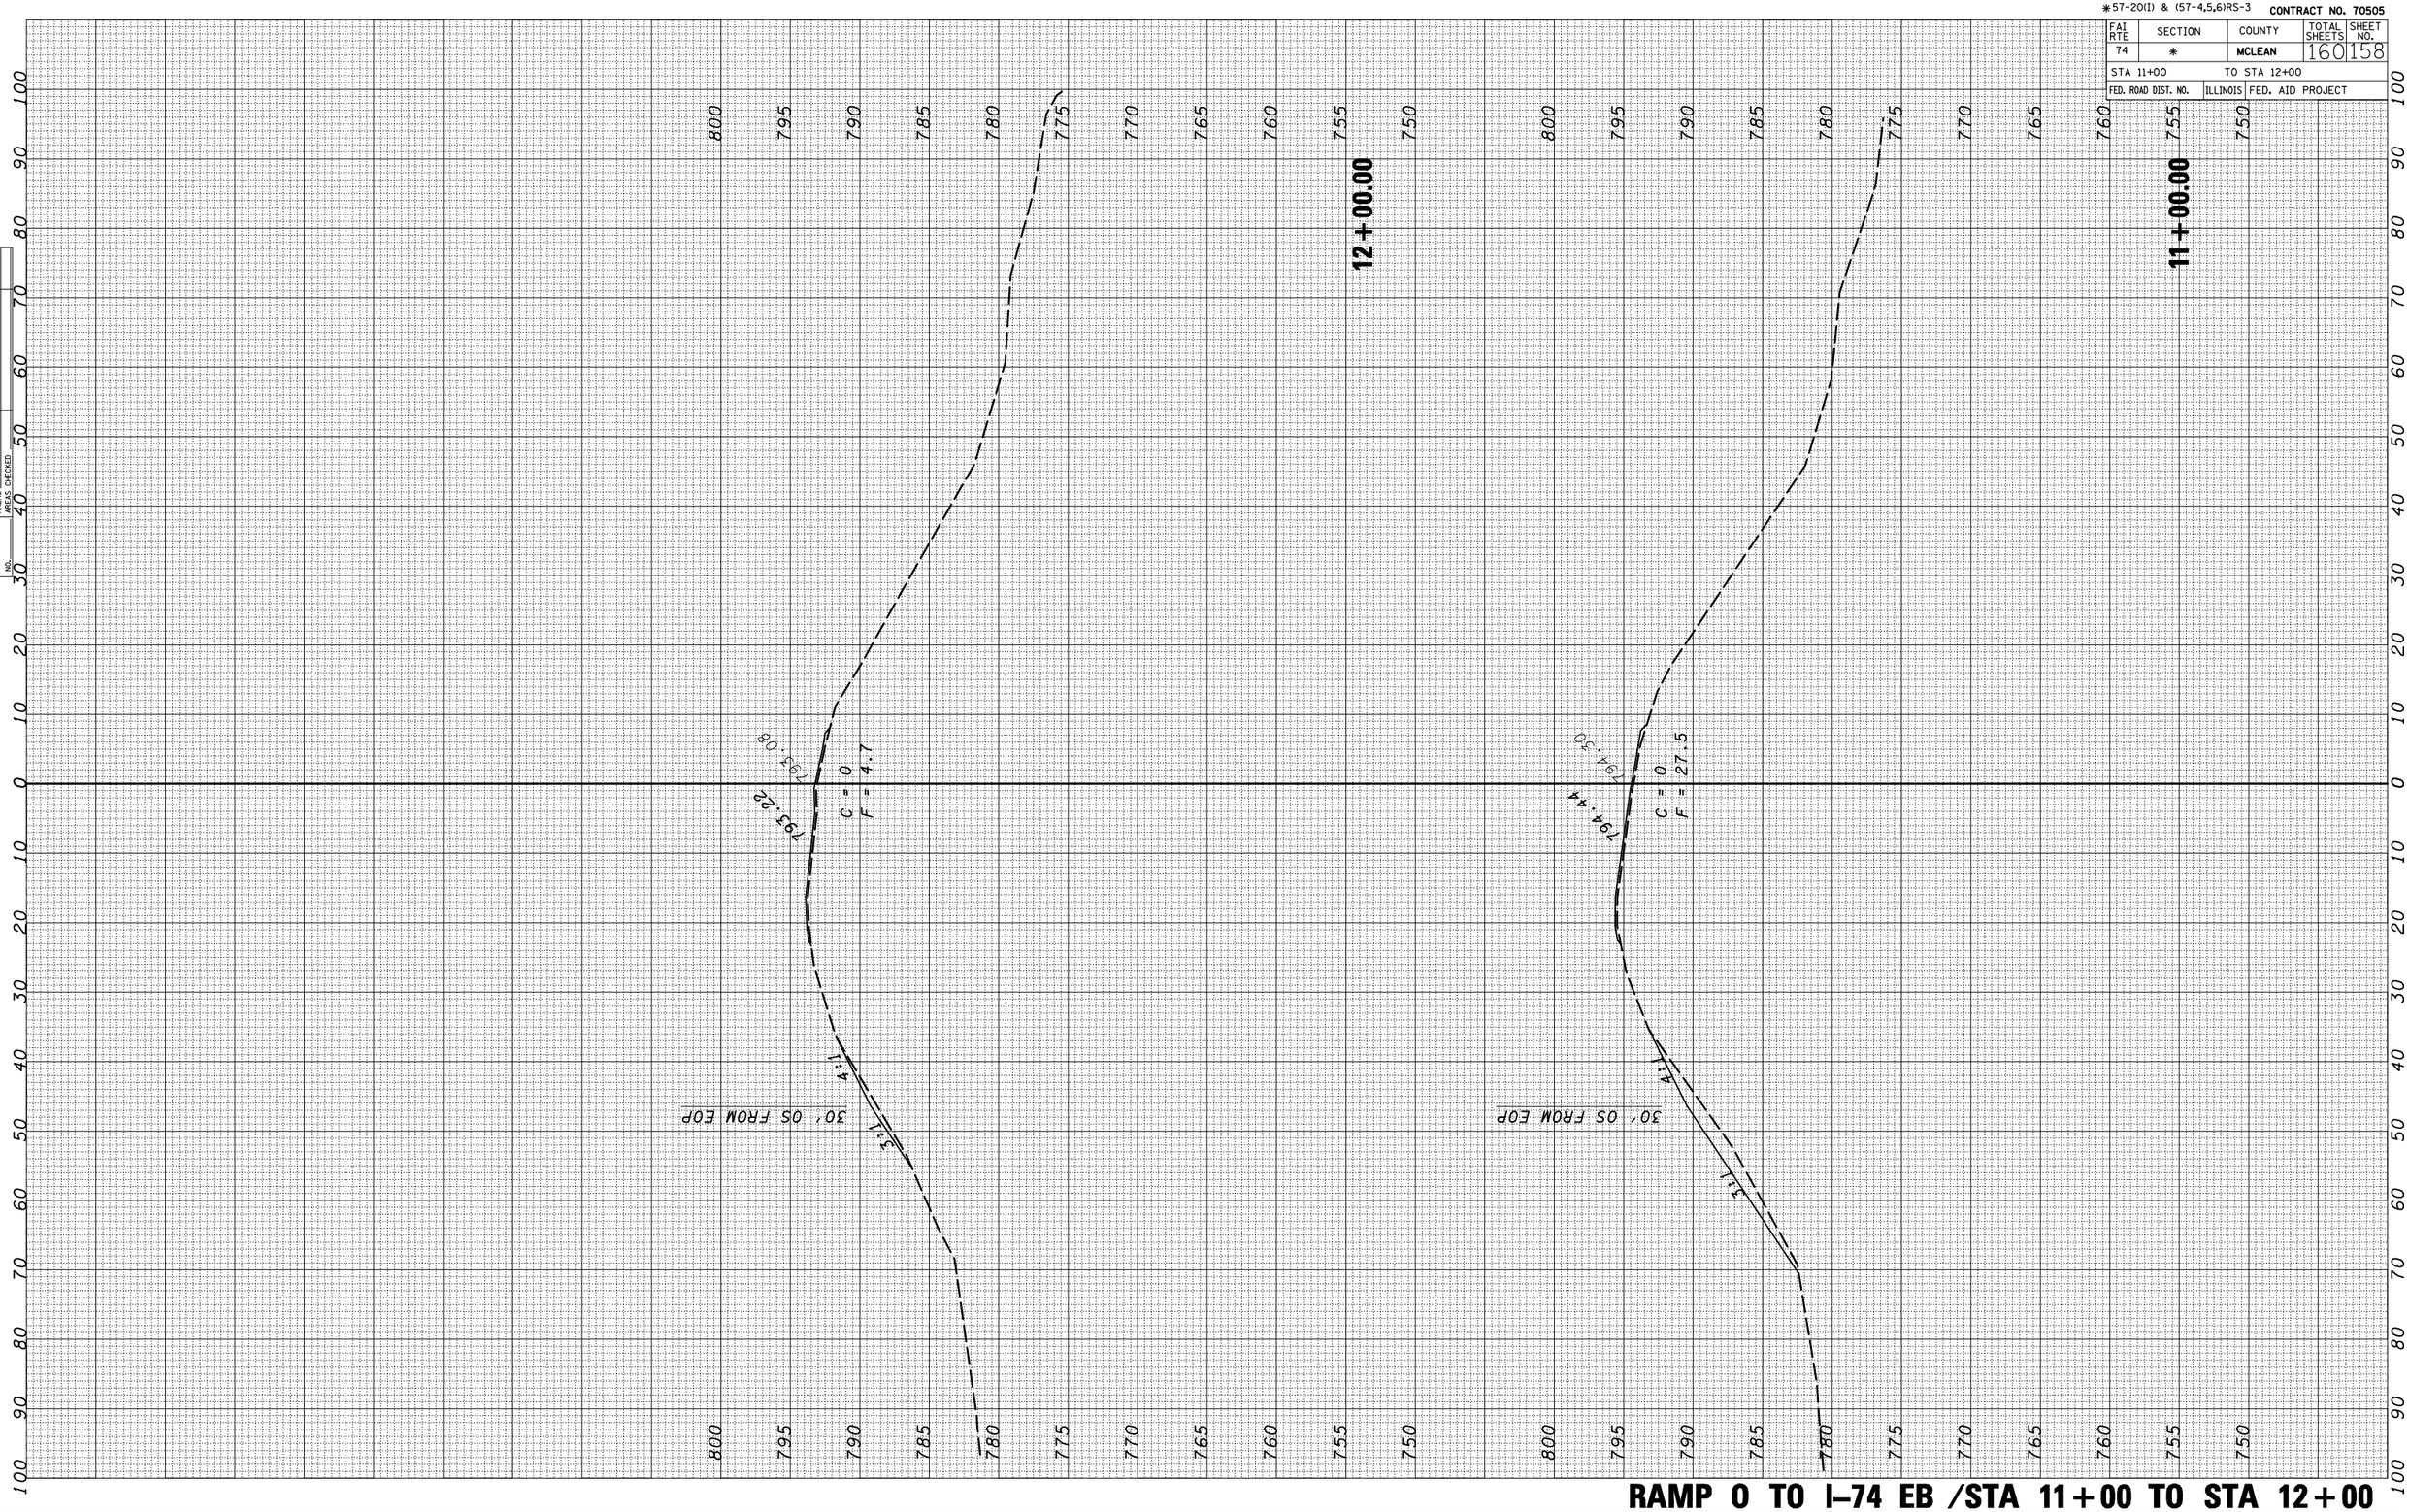

FINAL SURVEY		BY	DATE
NOTE BOOK	SURVEYED		
	PLOTTED		
	TEMPLATE		
	AREAS		
	AREAS CHECKED		
NO.			

DATE-TIME
c:\pw_work\PWIDOT\CRAIGRE\dms83233\xsshtrpo.dgn

RAMP O TO I-74 EB /STA 11+00 TO STA 12+00