CONTRACT NO. 70527

F.A.I. RTE.	SECTION	COUNTY	TOTAL SHEETS	SHEET NO.
74	(74,10-4,1)RS-1	•	69	16
STA. 1265+00	TO STA. 1279+00			
FED. ROAD DIST. NO.	ILLINOIS	FED. AID PROJECT		

• PIATT & CHAMPAIGN

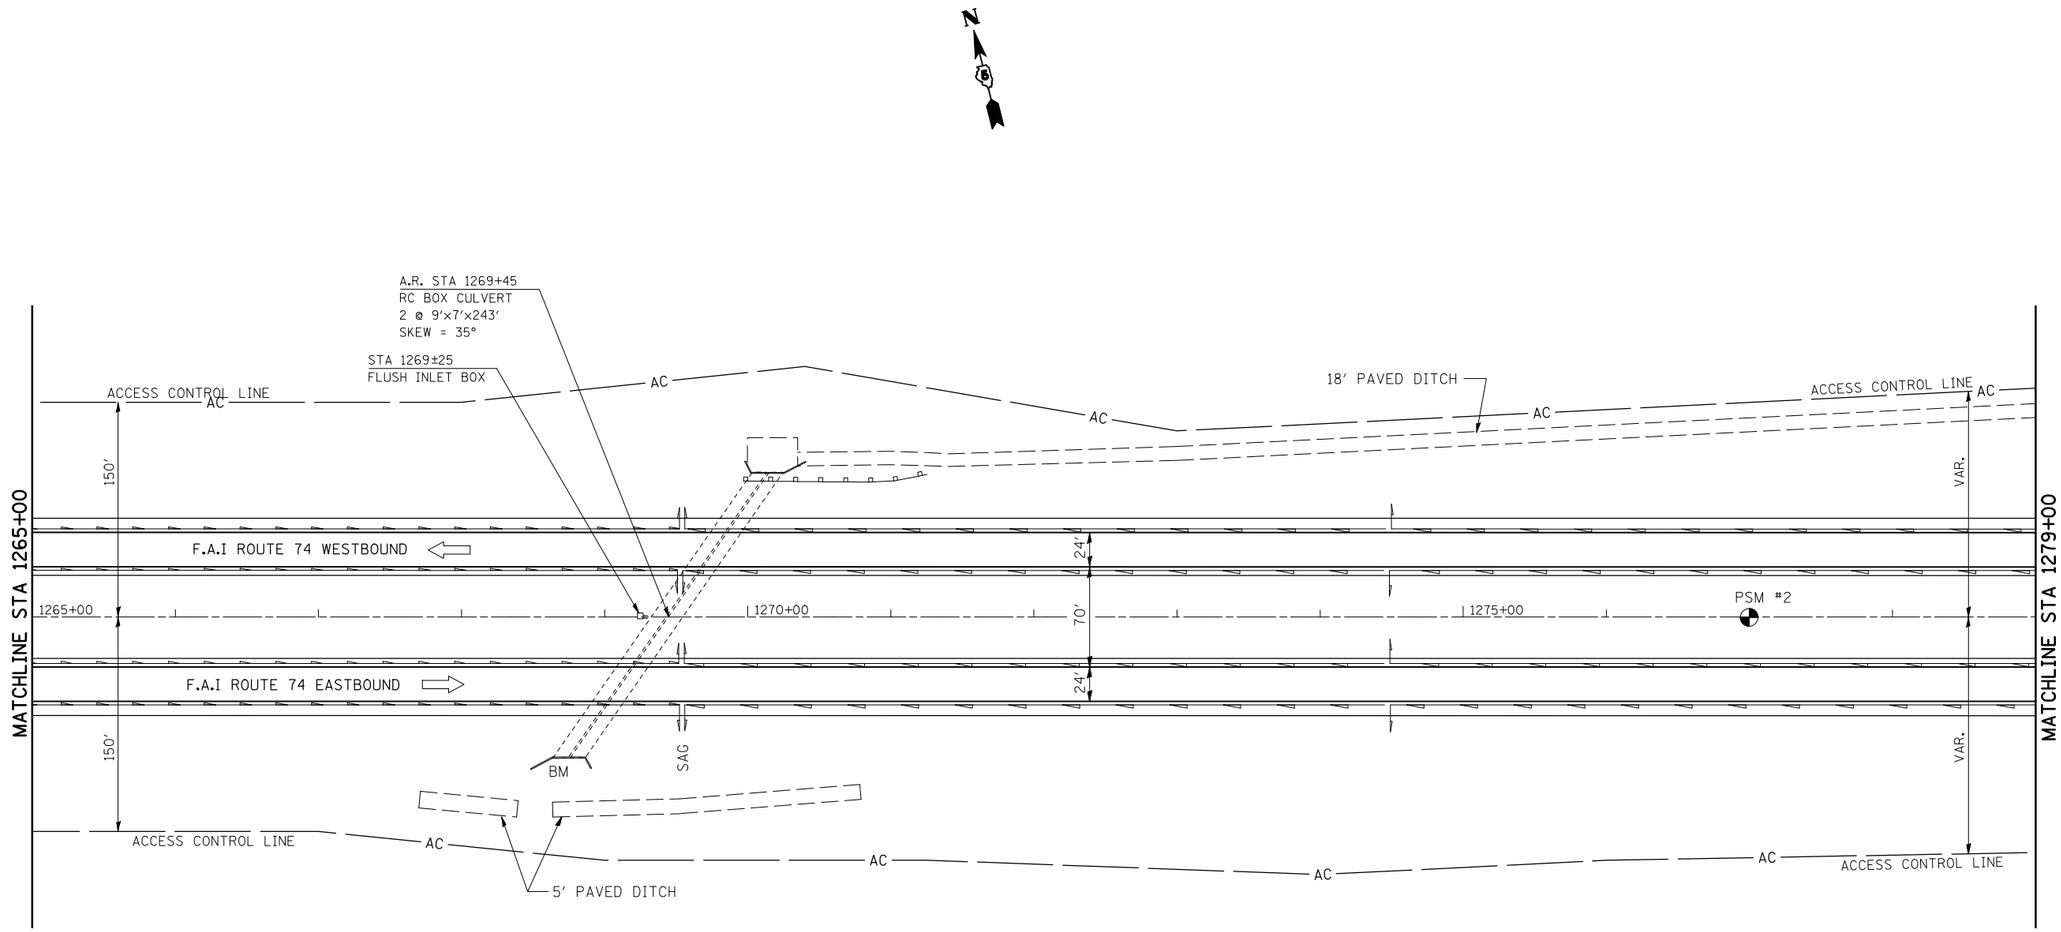

BM #4803-6
CHISELED SQUARE LOCATED ON THE TOP OF
THE WEST END OF AN AR BOX CULVERT (S.N. 52)
STA 1268+63.6, 97.9' RT, ELEV = 727.877

1"=50'
0' 10' 20' 30' 40' 50' 100' 150'

ILLINOIS DEPARTMENT OF TRANSPORTATION

PLAN VIEW

F.A.I. ROUTE 74
SECTION (74,10-4,1)RS-1
PIATT & CHAMPAIGN COUNTIES

SCALE: 1" = 50'
DATE: 04/30/07
DRAWN BY: JRP
CHECKED BY

PLOT DATE = 2/5/2009
FILE NAME = c:\pw_work\PWIDOT\SHERENJM\dms88088\70527REFERENCE.DGN
PLOT SCALE = 185.8824 ' / IN.
USER NAME = sherenjm