CONTRACT NO. 70527

F.A.I. RTE.	SECTION	COUNTY	TOTAL SHEETS	SHEET NO.
74	(74,10-4,1)RS-1	•	69	34

• PIATT & CHAMPAIGN

DETAIL FOR RESURFACING SHOULDERS UNDER S.N.(S) 020-0207 & 020-0208

(EASTBOUND) RT STATION 1322+94.82 TO RT STATION 1326+79.32
(EASTBOUND) LT STATION 1322+94.82 TO LT STATION 1326+79.32
(WESTBOUND) RT STATION 1322+75.34 TO RT STATION 1326+59.84
(WESTBOUND) LT STATION 1322+75.34 TO LT STATION 1326+59.84
(WESTBOUND) RT STATION 1427+09.48 TO RT STATION 1430+93.98

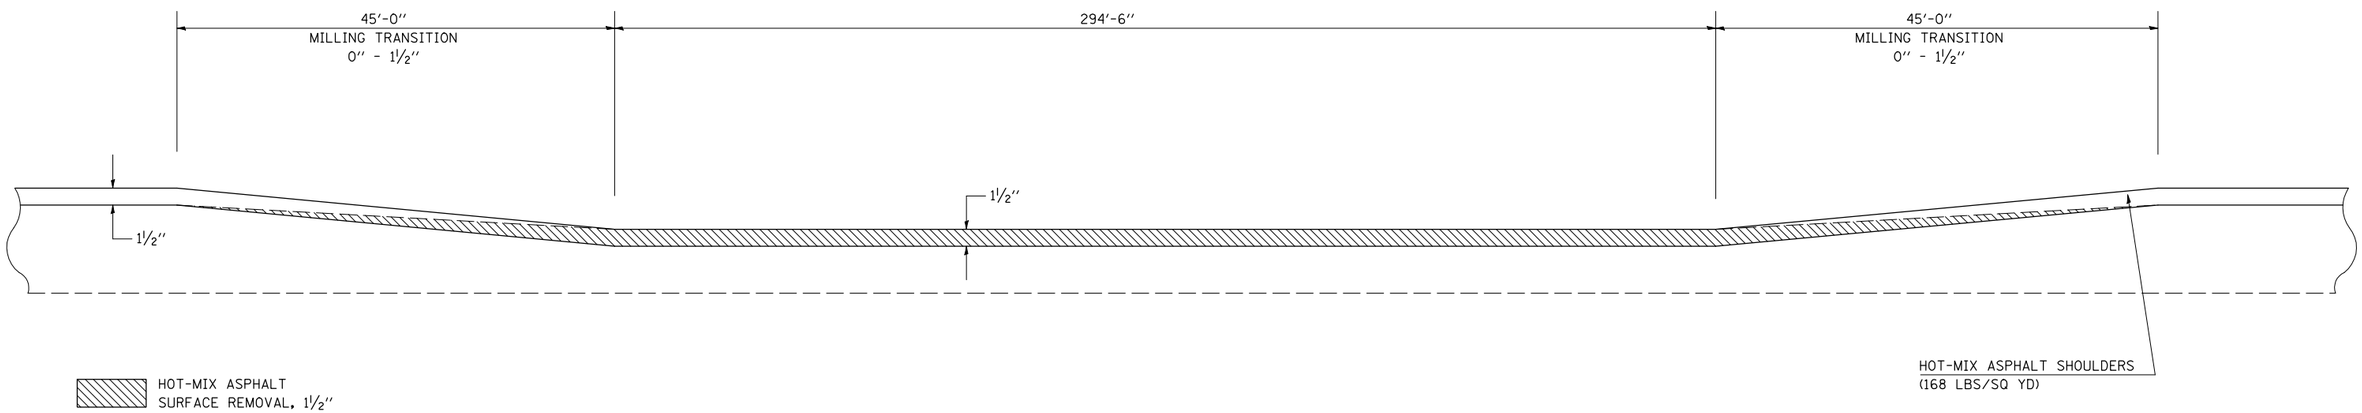

DETAIL FOR RESURFACING MAINLINE PAVEMENT UNDER S.N. 020-0207 & 020-0208

(EASTBOUND) STATION 1323+39.82 TO STATION 1326+34.32
(WESTBOUND) STATION 1323+20.34 TO STATION 1326+14.84
(WESTBOUND) STATION 1427+54.48 TO STATION 1430+48.98

NOTE:
AREA OF MILLING TRANSITION SHALL BE INCLUDED IN CONTRACT UNIT PRICE FOR THE HOT-MIX ASPHALT SURFACE REMOVAL - 2¼". NO ADDITIONAL COMPENSATION SHALL BE ALLOWED.

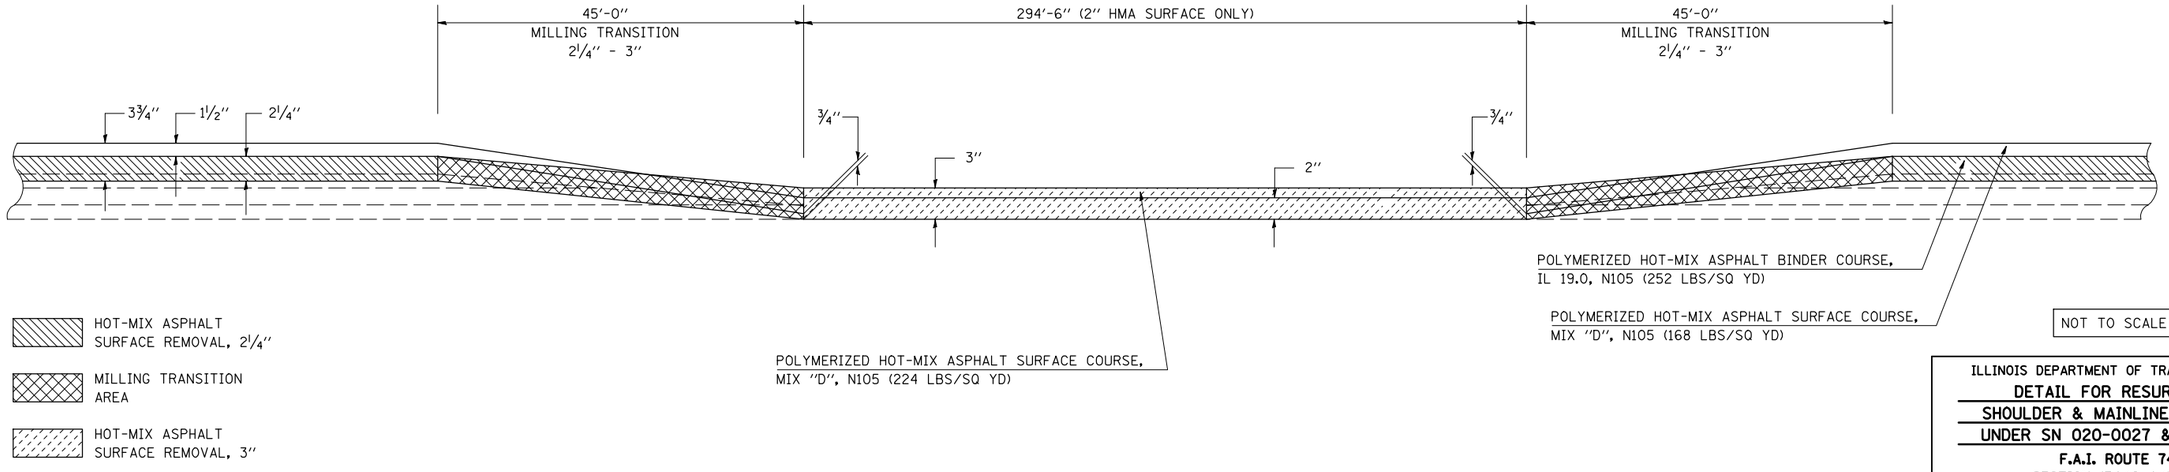

NOT TO SCALE

ILLINOIS DEPARTMENT OF TRANSPORTATION
DETAIL FOR RESURFACING
SHOULDER & MAINLINE PAVEMENT
UNDER SN 020-0027 & 020-0028
F.A.I. ROUTE 74
SECTION (74,10-4,1)RS-1
CHAMP & PIATT CO
SCALE: NONE
DRAWN BY: CADD
DATE: 02-21-08
CHECKED BY

PLOT DATE = 2/5/2009
FILE NAME = c:\pw_work\PWIDOT\SHERERJM\dms88088\70527DETAILS.DGN
PLOT SCALE = 42.3529 ' / IN.
USER NAME = shererjm