CONTRACT NO. 70527

F.A.I RTE.	SECTION	COUNTY	TOTAL SHEETS	SHEET NO.
74	(74,10-4,1)RS-1	•	69	46
STA. 1325+35.00		TO STA. 1325+65.00		
FED. ROAD DIST. NO.	ILLINOIS	FED. AID PROJECT		

• PIATT & CHAMPAIGN

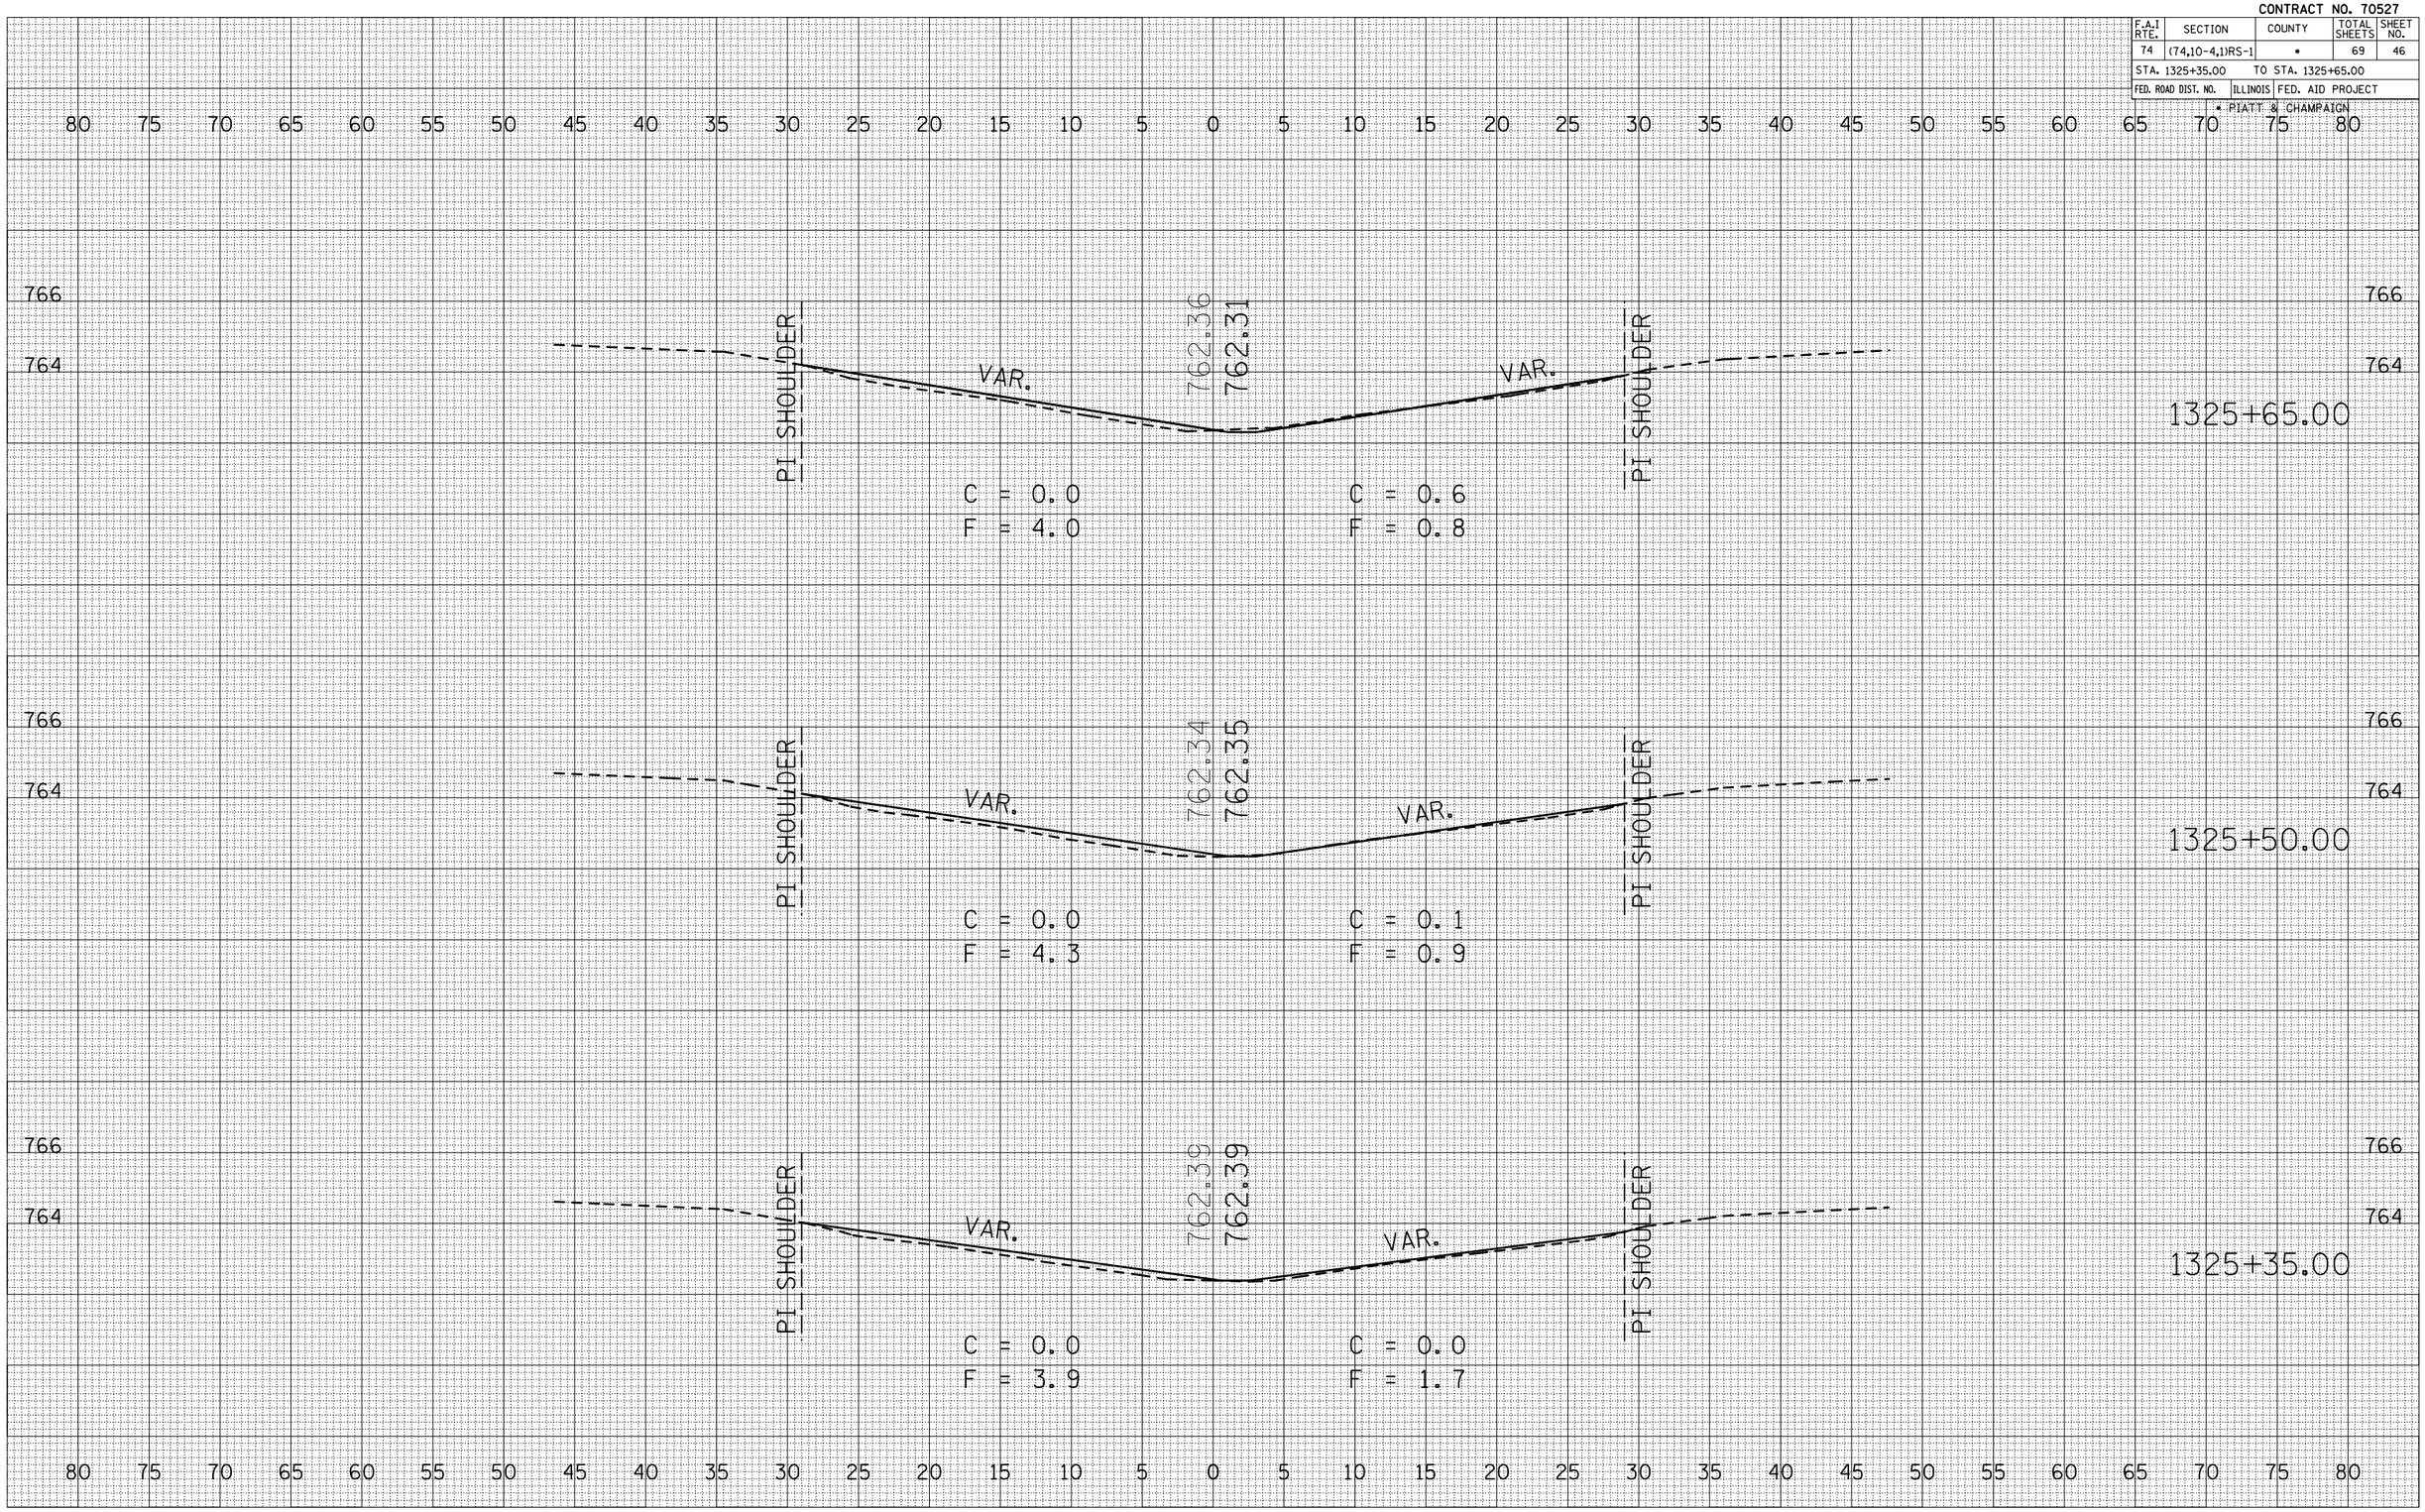

FINAL SURVEY	BY	DATE
SURVEYED		
PLOTTED		
TRAVERSE		
NOTE BOOK		
AREAS		
NO.	AREAS CHECKED	

ORIGINAL SURVEY	BY	DATE
SURVEYED		
PLOTTED		
TRAVERSE		
AREAS		
NO.	AREAS CHECKED	

PLOT DATE = 2/3/2009
FILE NAME = c:\pw_work\PWIDOT\SHERERJM\dms88886\70527_sht_plan_prof.dgn
PLOT SCALE = 10.5882 ' / IN.
USER NAME = sherer_jm