CONTRACT NO. 70527

F.A.I RTE.	SECTION	COUNTY	TOTAL SHEETS	SHEET NO.
74	(74,10-4,1)RS-1	*	69	63
STA. 1468+65.00		TO STA. 1468+95.00		
FED. ROAD DIST. NO.	ILLINOIS	FED. AID PROJECT		

* PIATT & CHAMPAIGN

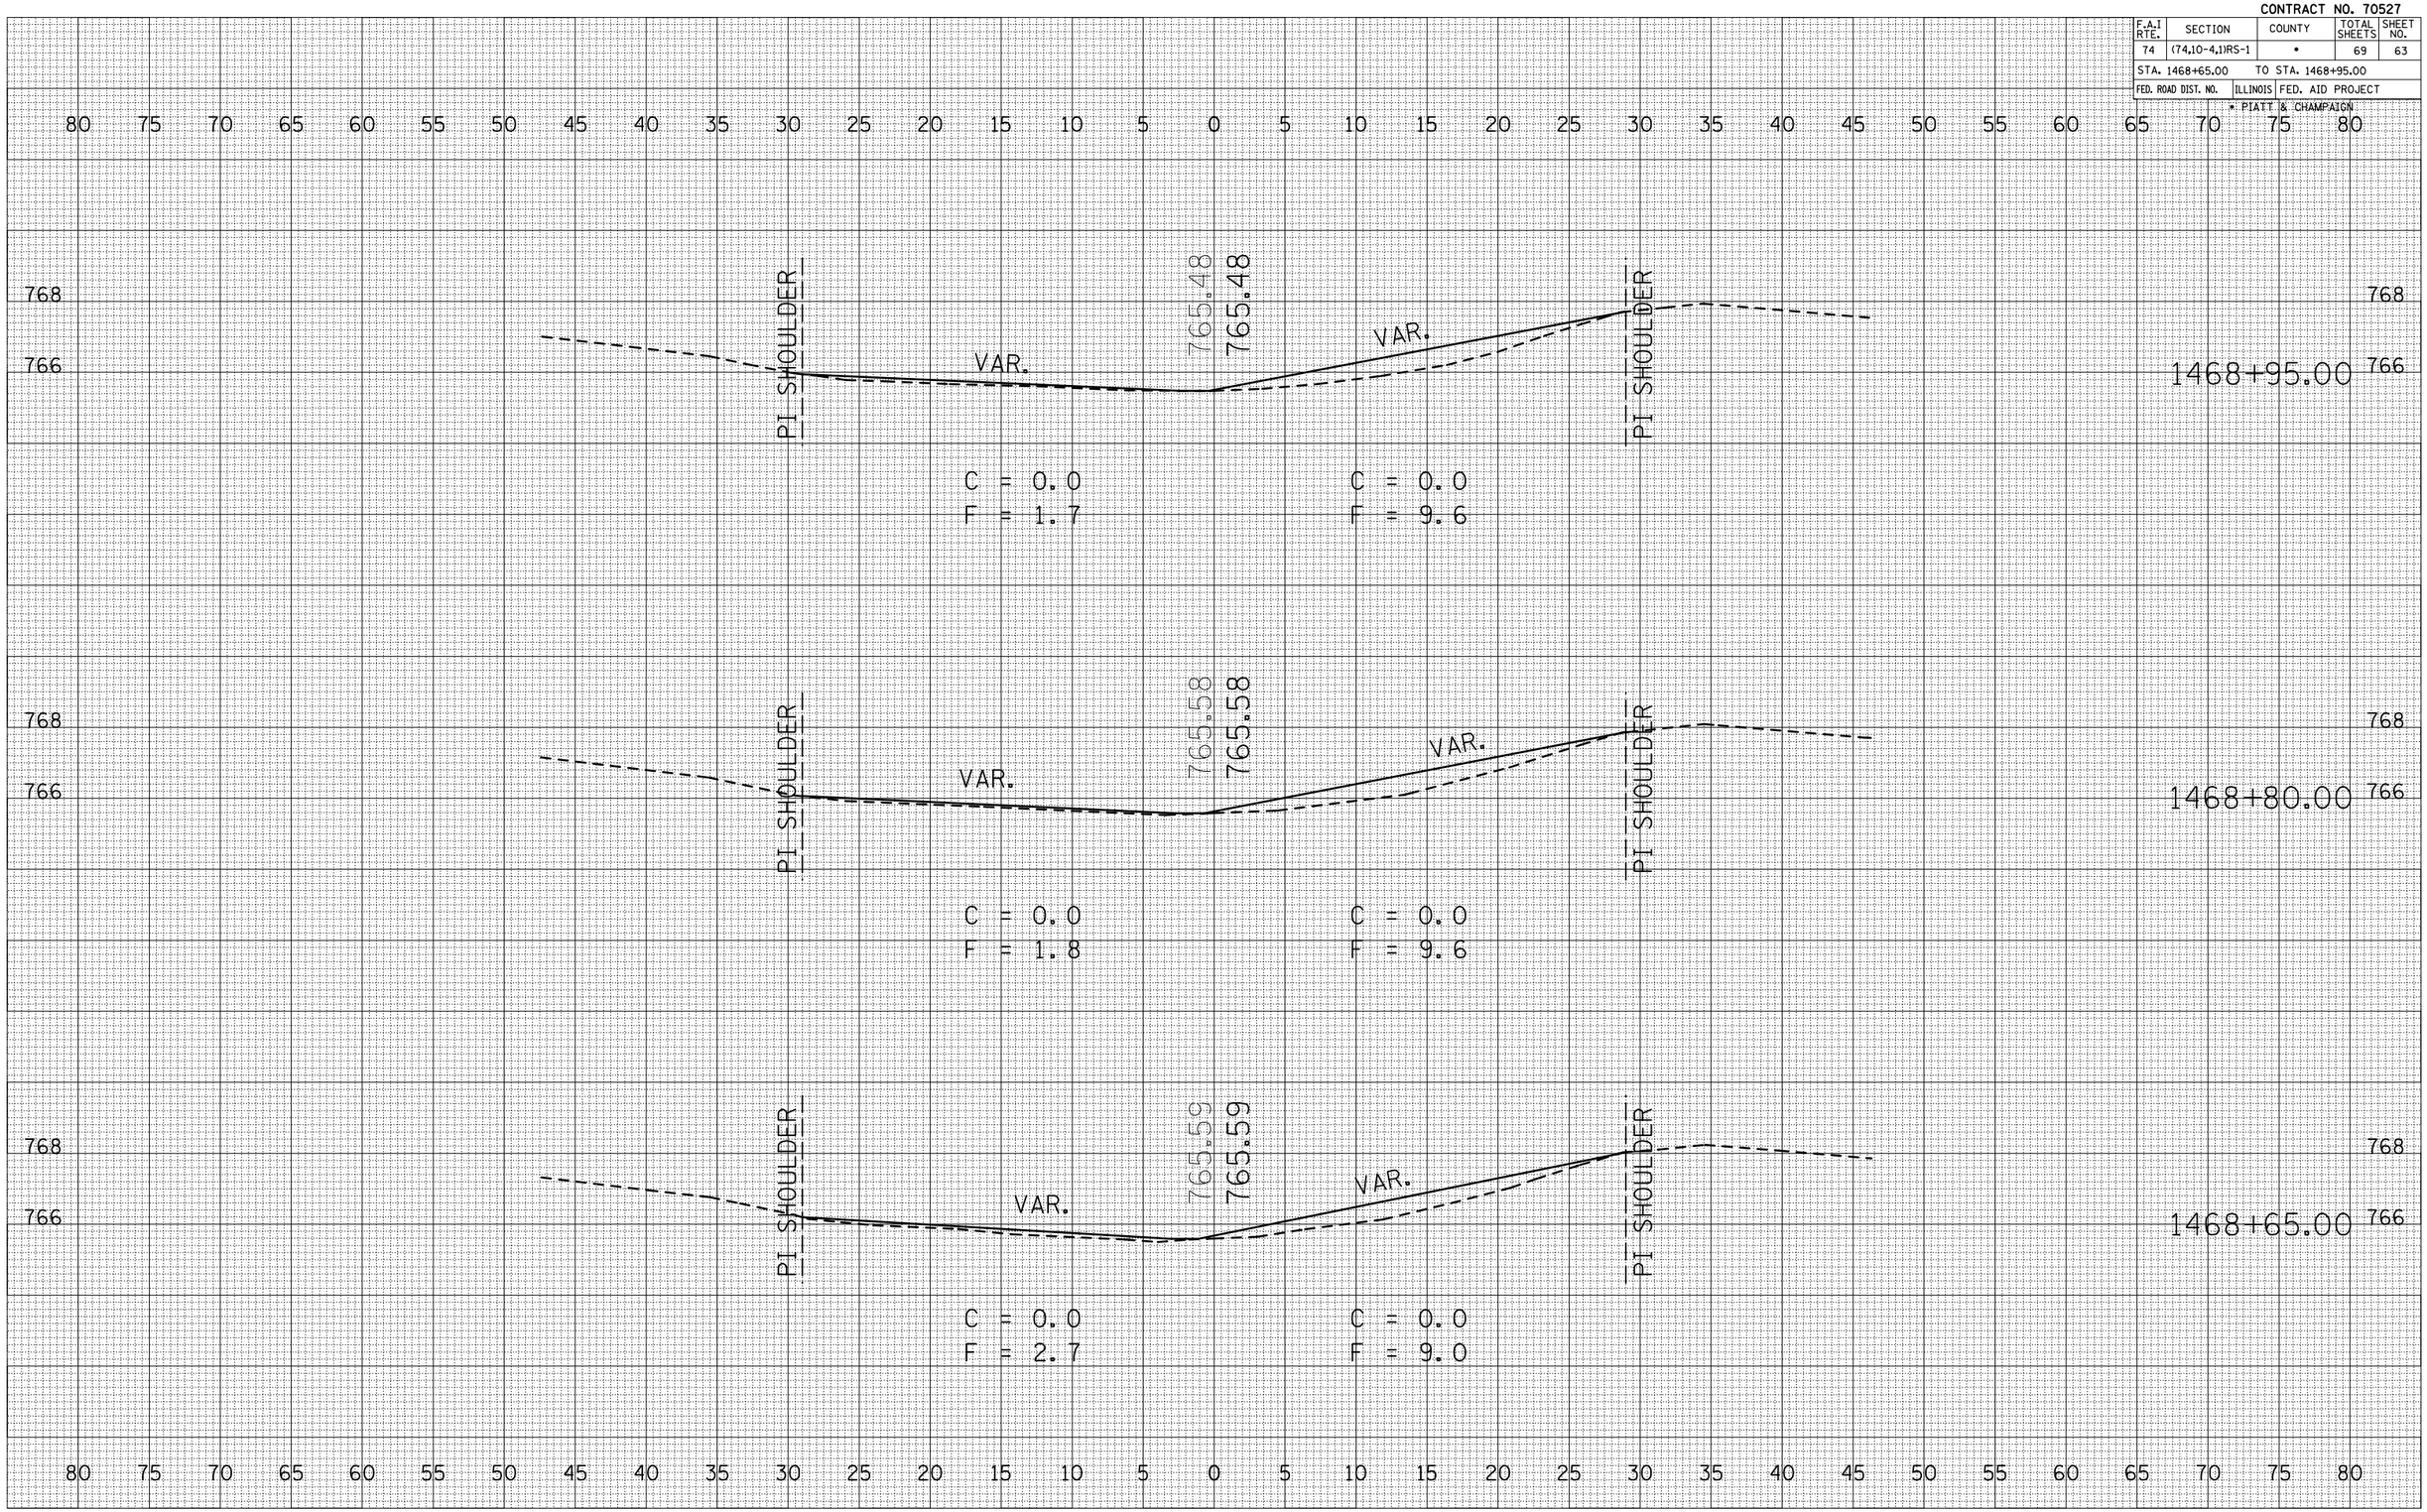

FINAL SURVEY		BY	DATE
NOTE BOOK NO.	SURVEYED		
	PLOTTED		
	TRANSFERRED		
	AREAS		
	AREAS CHECKED		

ORIGINAL SURVEY		BY	DATE
	SURVEYED		
	PLOTTED		
	TRANSFERRED		
	AREAS		
	AREAS CHECKED		

PLOT DATE = 2/3/2009
FILE NAME = c:\pw_work\PWIDOT\SHERERJM\dms68388\d706527sht_rdwy_01.dgn
PLOT SCALE = 10.5982 ' / IN.
USER NAME = sherer_jm