F.A.P. RTE.	SECTION	COUNTY	TOTAL SHEETS	SHEET NO.
310	43RS-3;87-1RS-2	SCHUYLER	39	31
FED. ROAD DIST. NO.	ILLINOIS	FED. AID PROJECT		

CONTRACT 72772

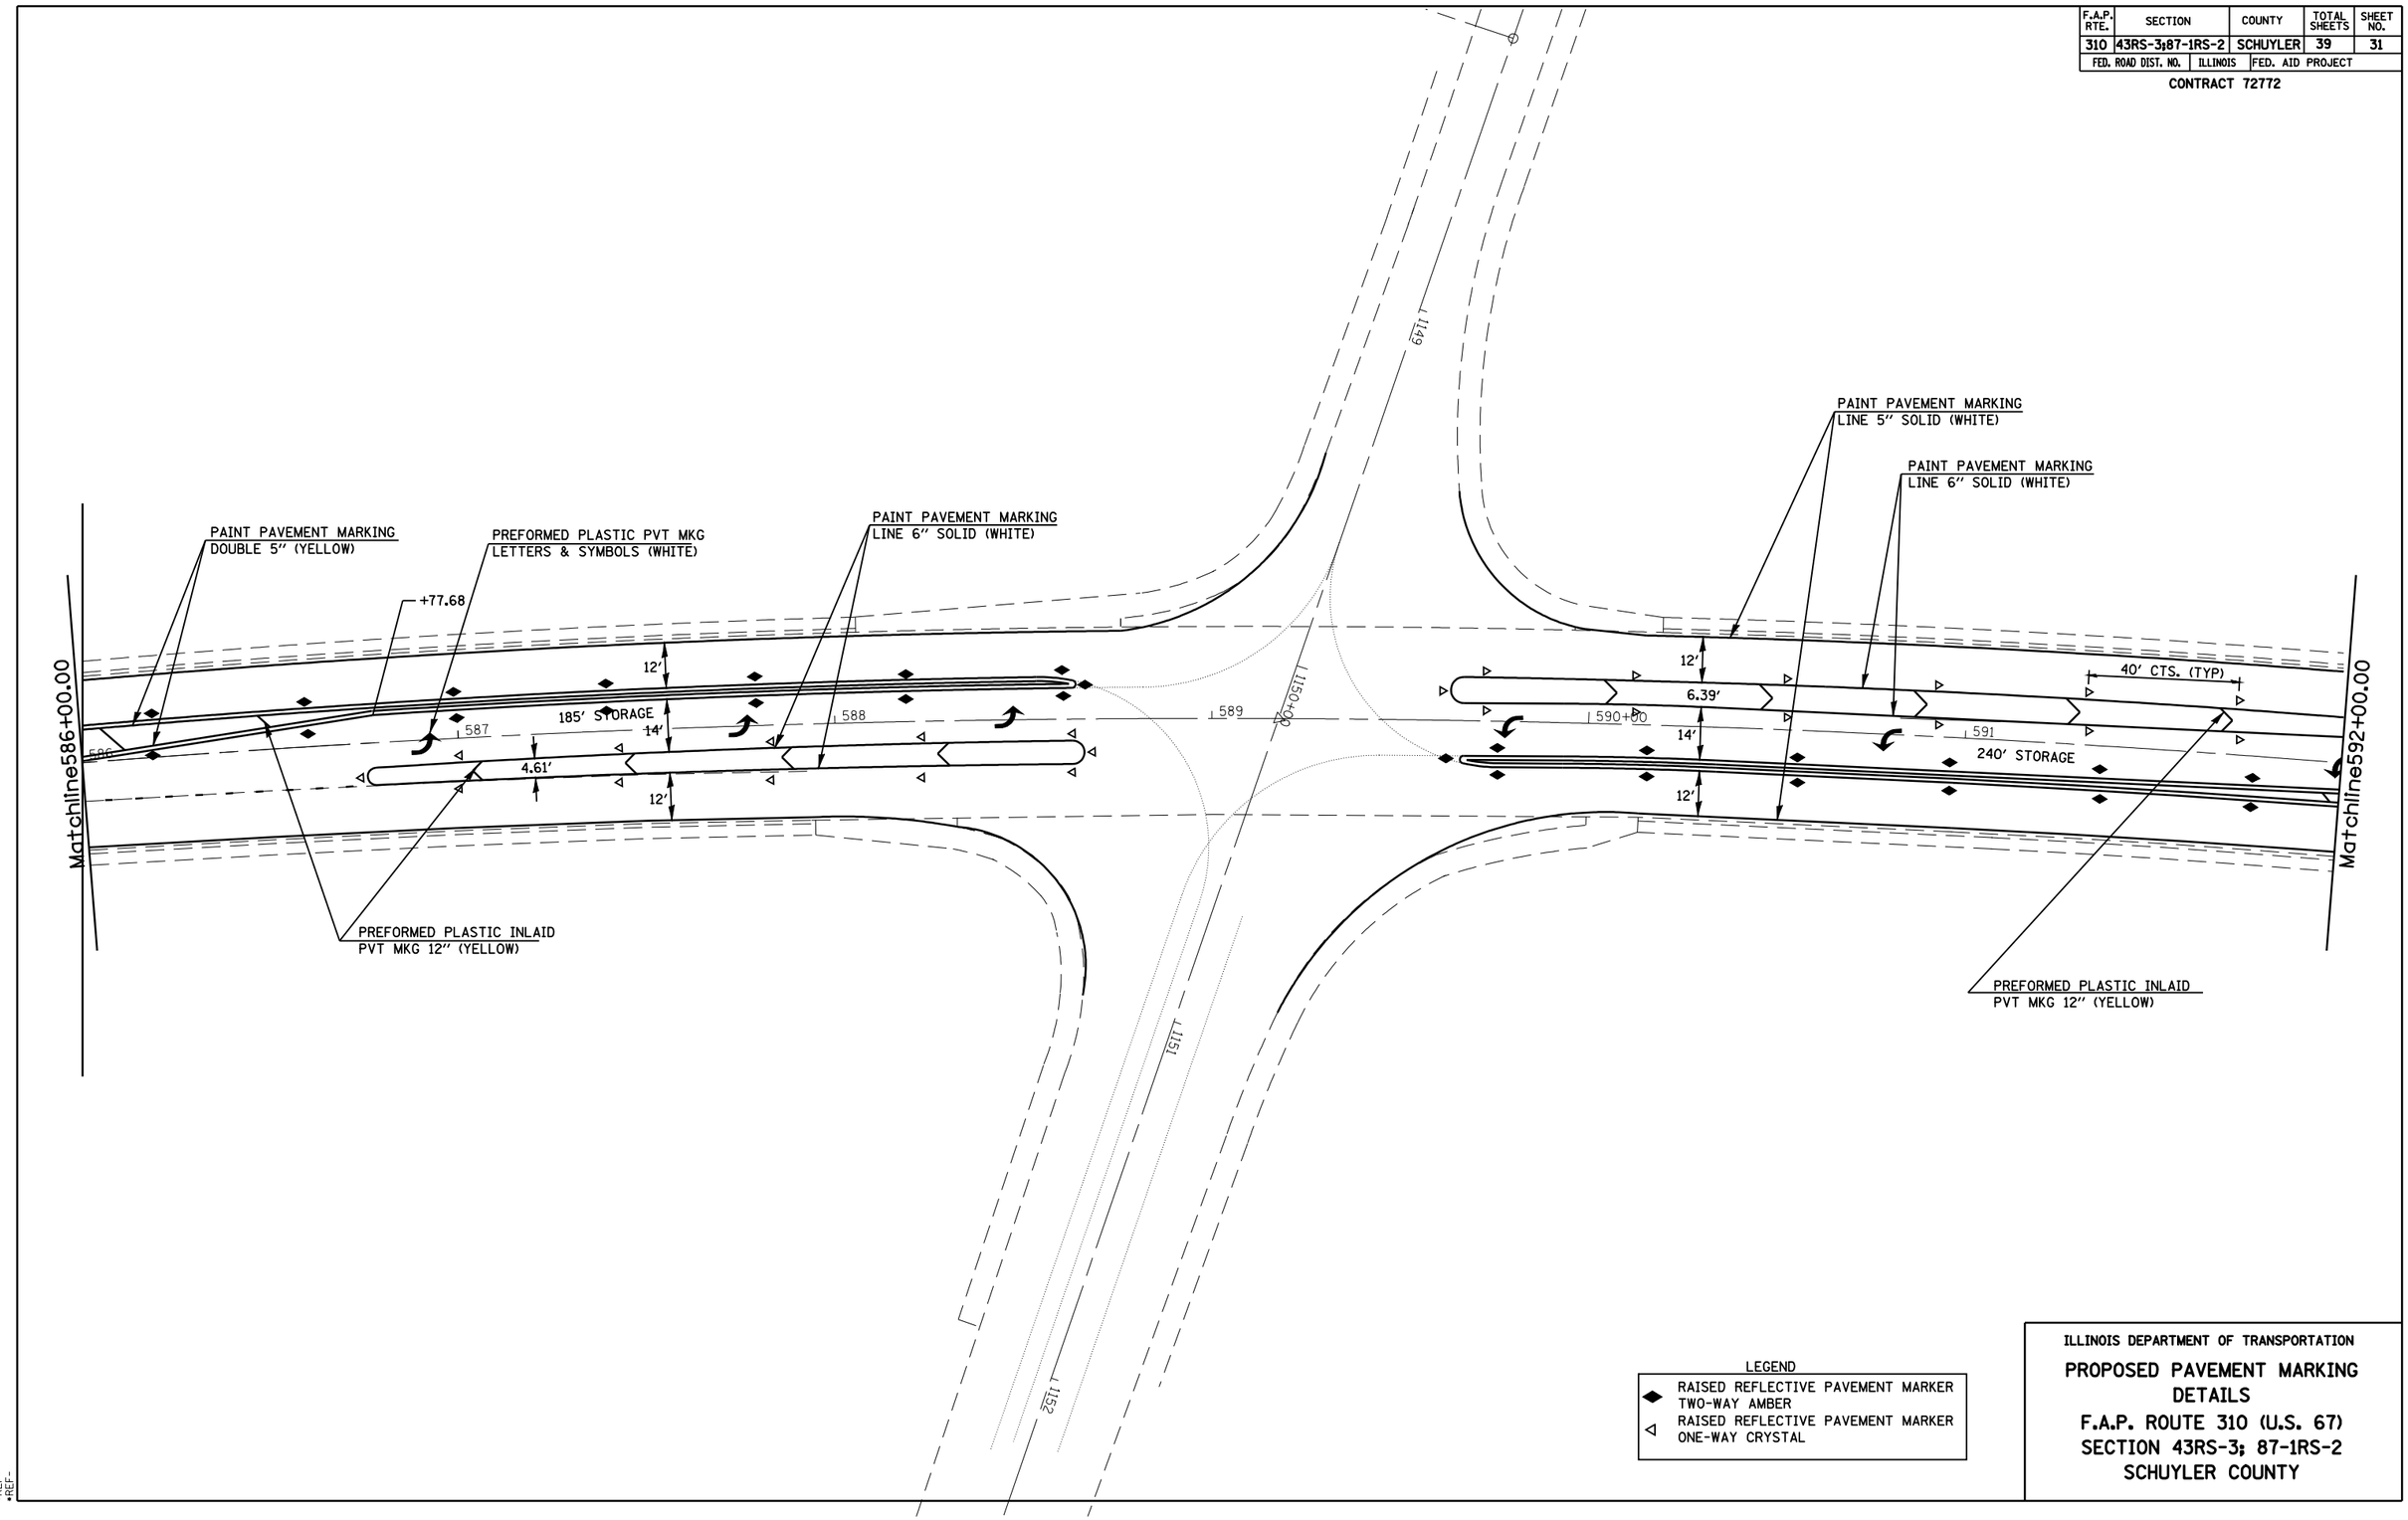

LEGEND

◆ RAISED REFLECTIVE PAVEMENT MARKER TWO-WAY AMBER

◁ RAISED REFLECTIVE PAVEMENT MARKER ONE-WAY CRYSTAL

ILLINOIS DEPARTMENT OF TRANSPORTATION

PROPOSED PAVEMENT MARKING DETAILS

F.A.P. ROUTE 310 (U.S. 67)
SECTION 43RS-3; 87-1RS-2
SCHUYLER COUNTY

cs:pw_work\PWIDOT\LAUGHLINRL\dms230728\D672772-sht-pmk.dgn
Feb-06-2009 02:20:52PM
*REF-CAMB
*REF-CAMC
*REF-
*REF-