F.A.P. RTE.	SECTION	COUNTY	TOTAL SHEETS	SHEET NO.
310	43RS-3;87-1RS-2	SCHUYLER	39	35
FED. ROAD DIST. NO.	ILLINOIS	FED. AID PROJECT		

CONTRACT 72772

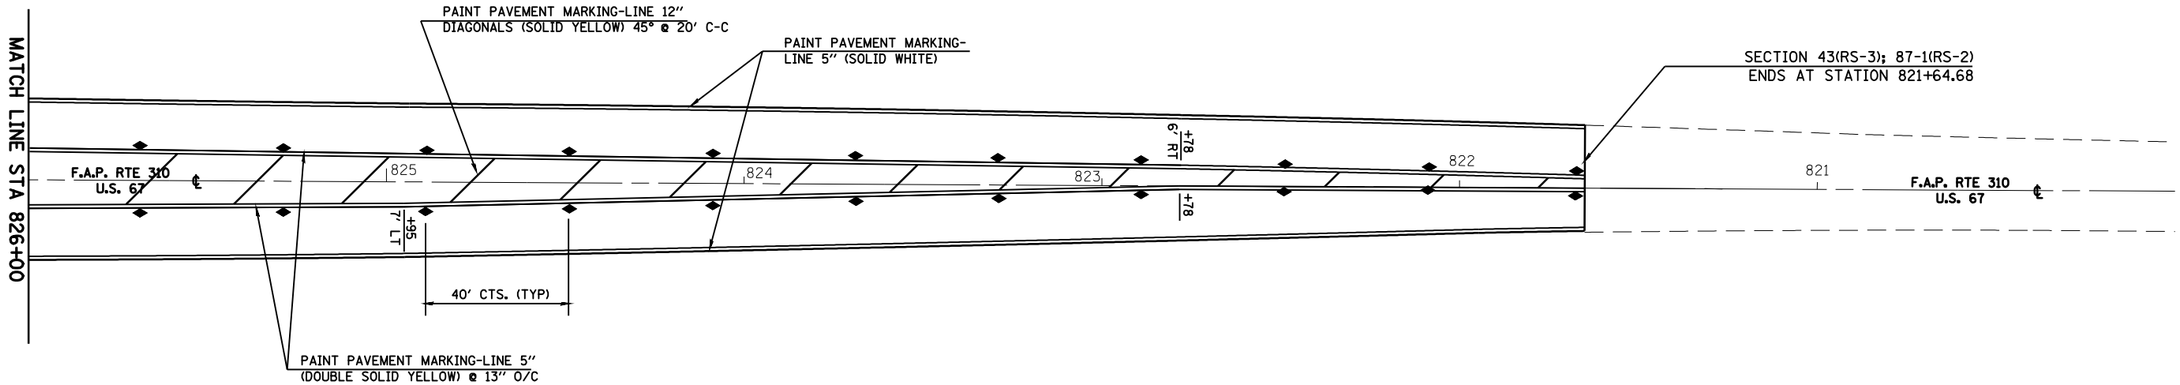

LEGEND

- ◆ RAISED REFLECTIVE PAVEMENT MARKER TWO-WAY AMBER
- ◁ RAISED REFLECTIVE PAVEMENT MARKER ONE-WAY CRYSTAL

20 0 20 40
SCALE IN FEET

ILLINOIS DEPARTMENT OF TRANSPORTATION

PROPOSED PAVEMENT MARKING DETAILS

F.A.P. ROUTE 310 (U.S. 67)
SECTION 43RS-3; 87-1RS-2
SCHUYLER COUNTY

cadpw_work@PWIDOT@LAUGHLINRL@dms23072@PAVEMARK.dgn
Feb-06-2009 02:20:59PM
*REF-101C
*REF-
*REF-
*REF-
*REF-