CONTRACT NO. 72923

F.A.P RTE.	SECTION	COUNTY	TOTAL SHEETS	SHEET NO.
753	•	MORGAN	137	39
STA. 118+00		TO STA.124+00		
FED. ROAD DIST. NO.	ILLINOIS	FED. AID PROJECT		

• 128RS-3, 139RS-3

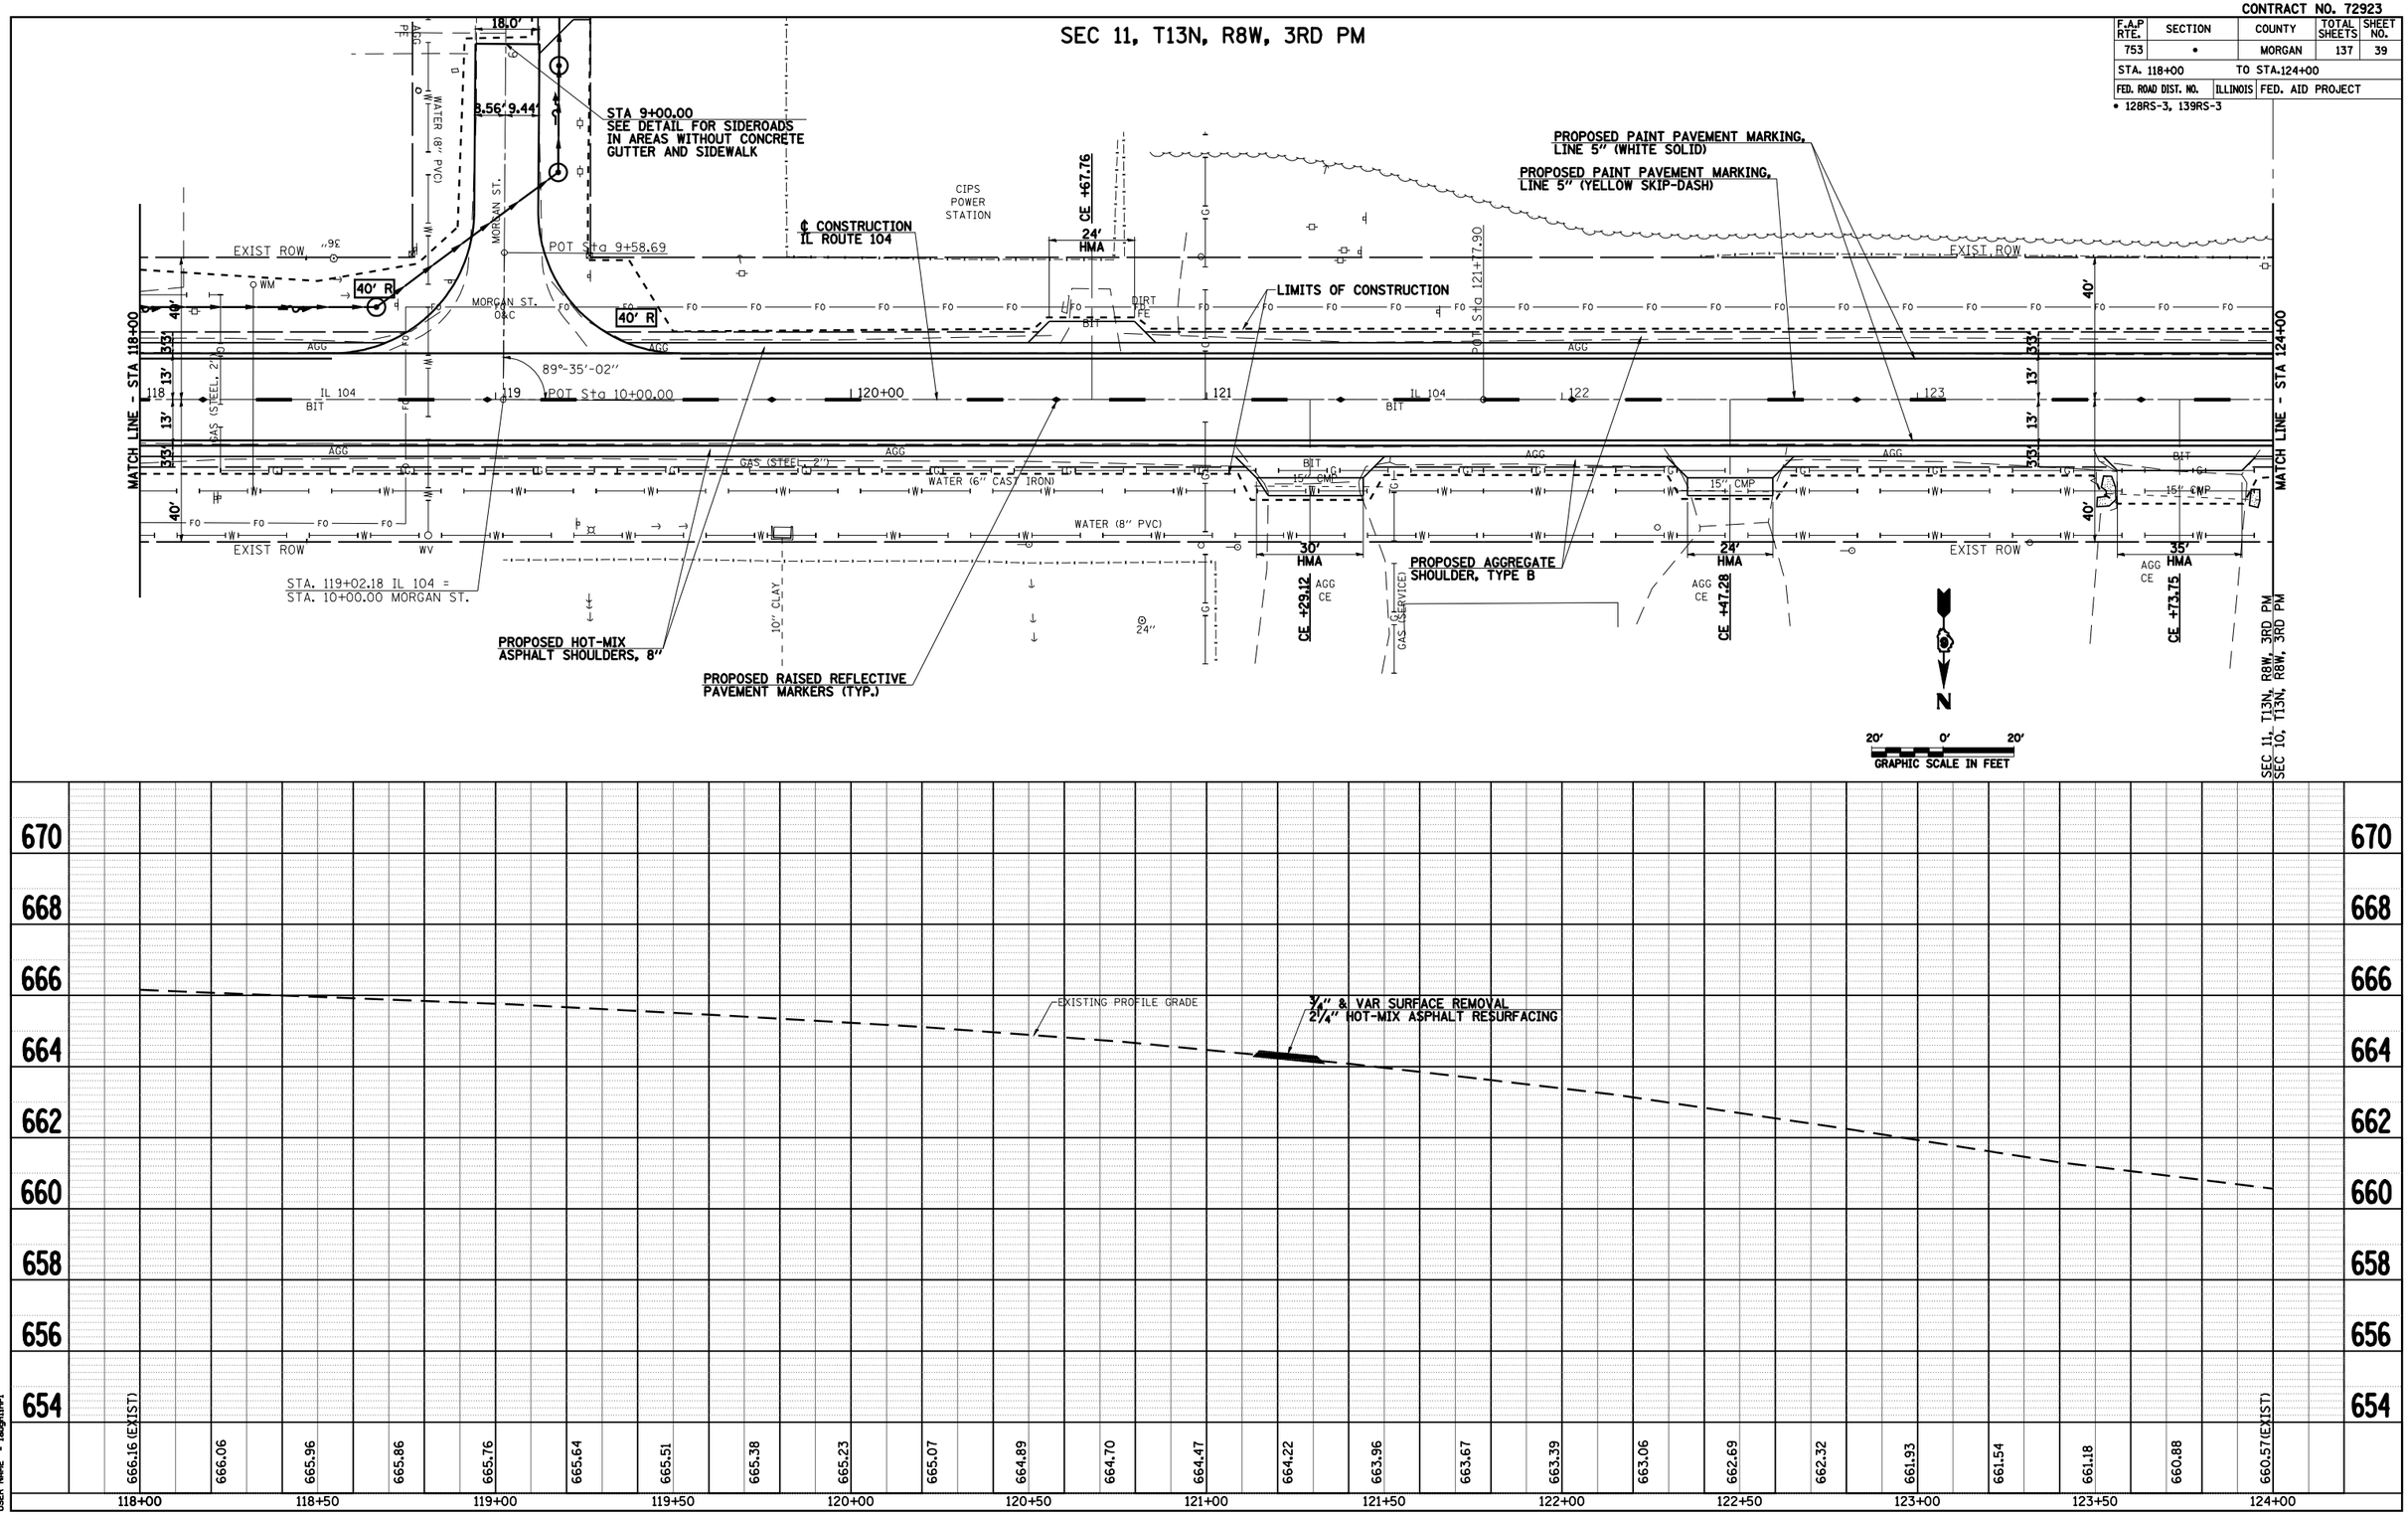

PLAN

NOTE BOOK NO.	SURVEYED	PLOTTED	ALIGNMENT CHECKED	RT. OF WAY CHECKED	CADD FILE NAME	BY	DATE

PROFILE

NOTE BOOK NO.	SURVEYED	PLOTTED	GRADES CHECKED	STRUCTURE NOTATNS CHKD	BY	DATE

PLOT DATE = Jan-16-2009 09:48:28AM
FILE NAME = S:\CADD\72923 (D9654704)\D654704\ConsultantData\Hutchison\Hutchison_Final\Plan\72923_Plan_Sheet_Plan.dgn
PLOT SCALE = 42.3529 ' / IN.
USER NAME = laughlinrl

IL ROUTE 104 PLAN & PROFILE, STA 118+00 TO STA 124+00