CONTRACT NO. 72923

F.A.P. RTE.	SECTION	COUNTY	TOTAL SHEETS	SHEET NO.
753	128RS-3, 139RS-3	MORGAN	137	70
STA. 93+25.00 TO STA. 93+50.00				
FED. ROAD DIST. NO.	ILLINOIS	FED. AID PROJECT		

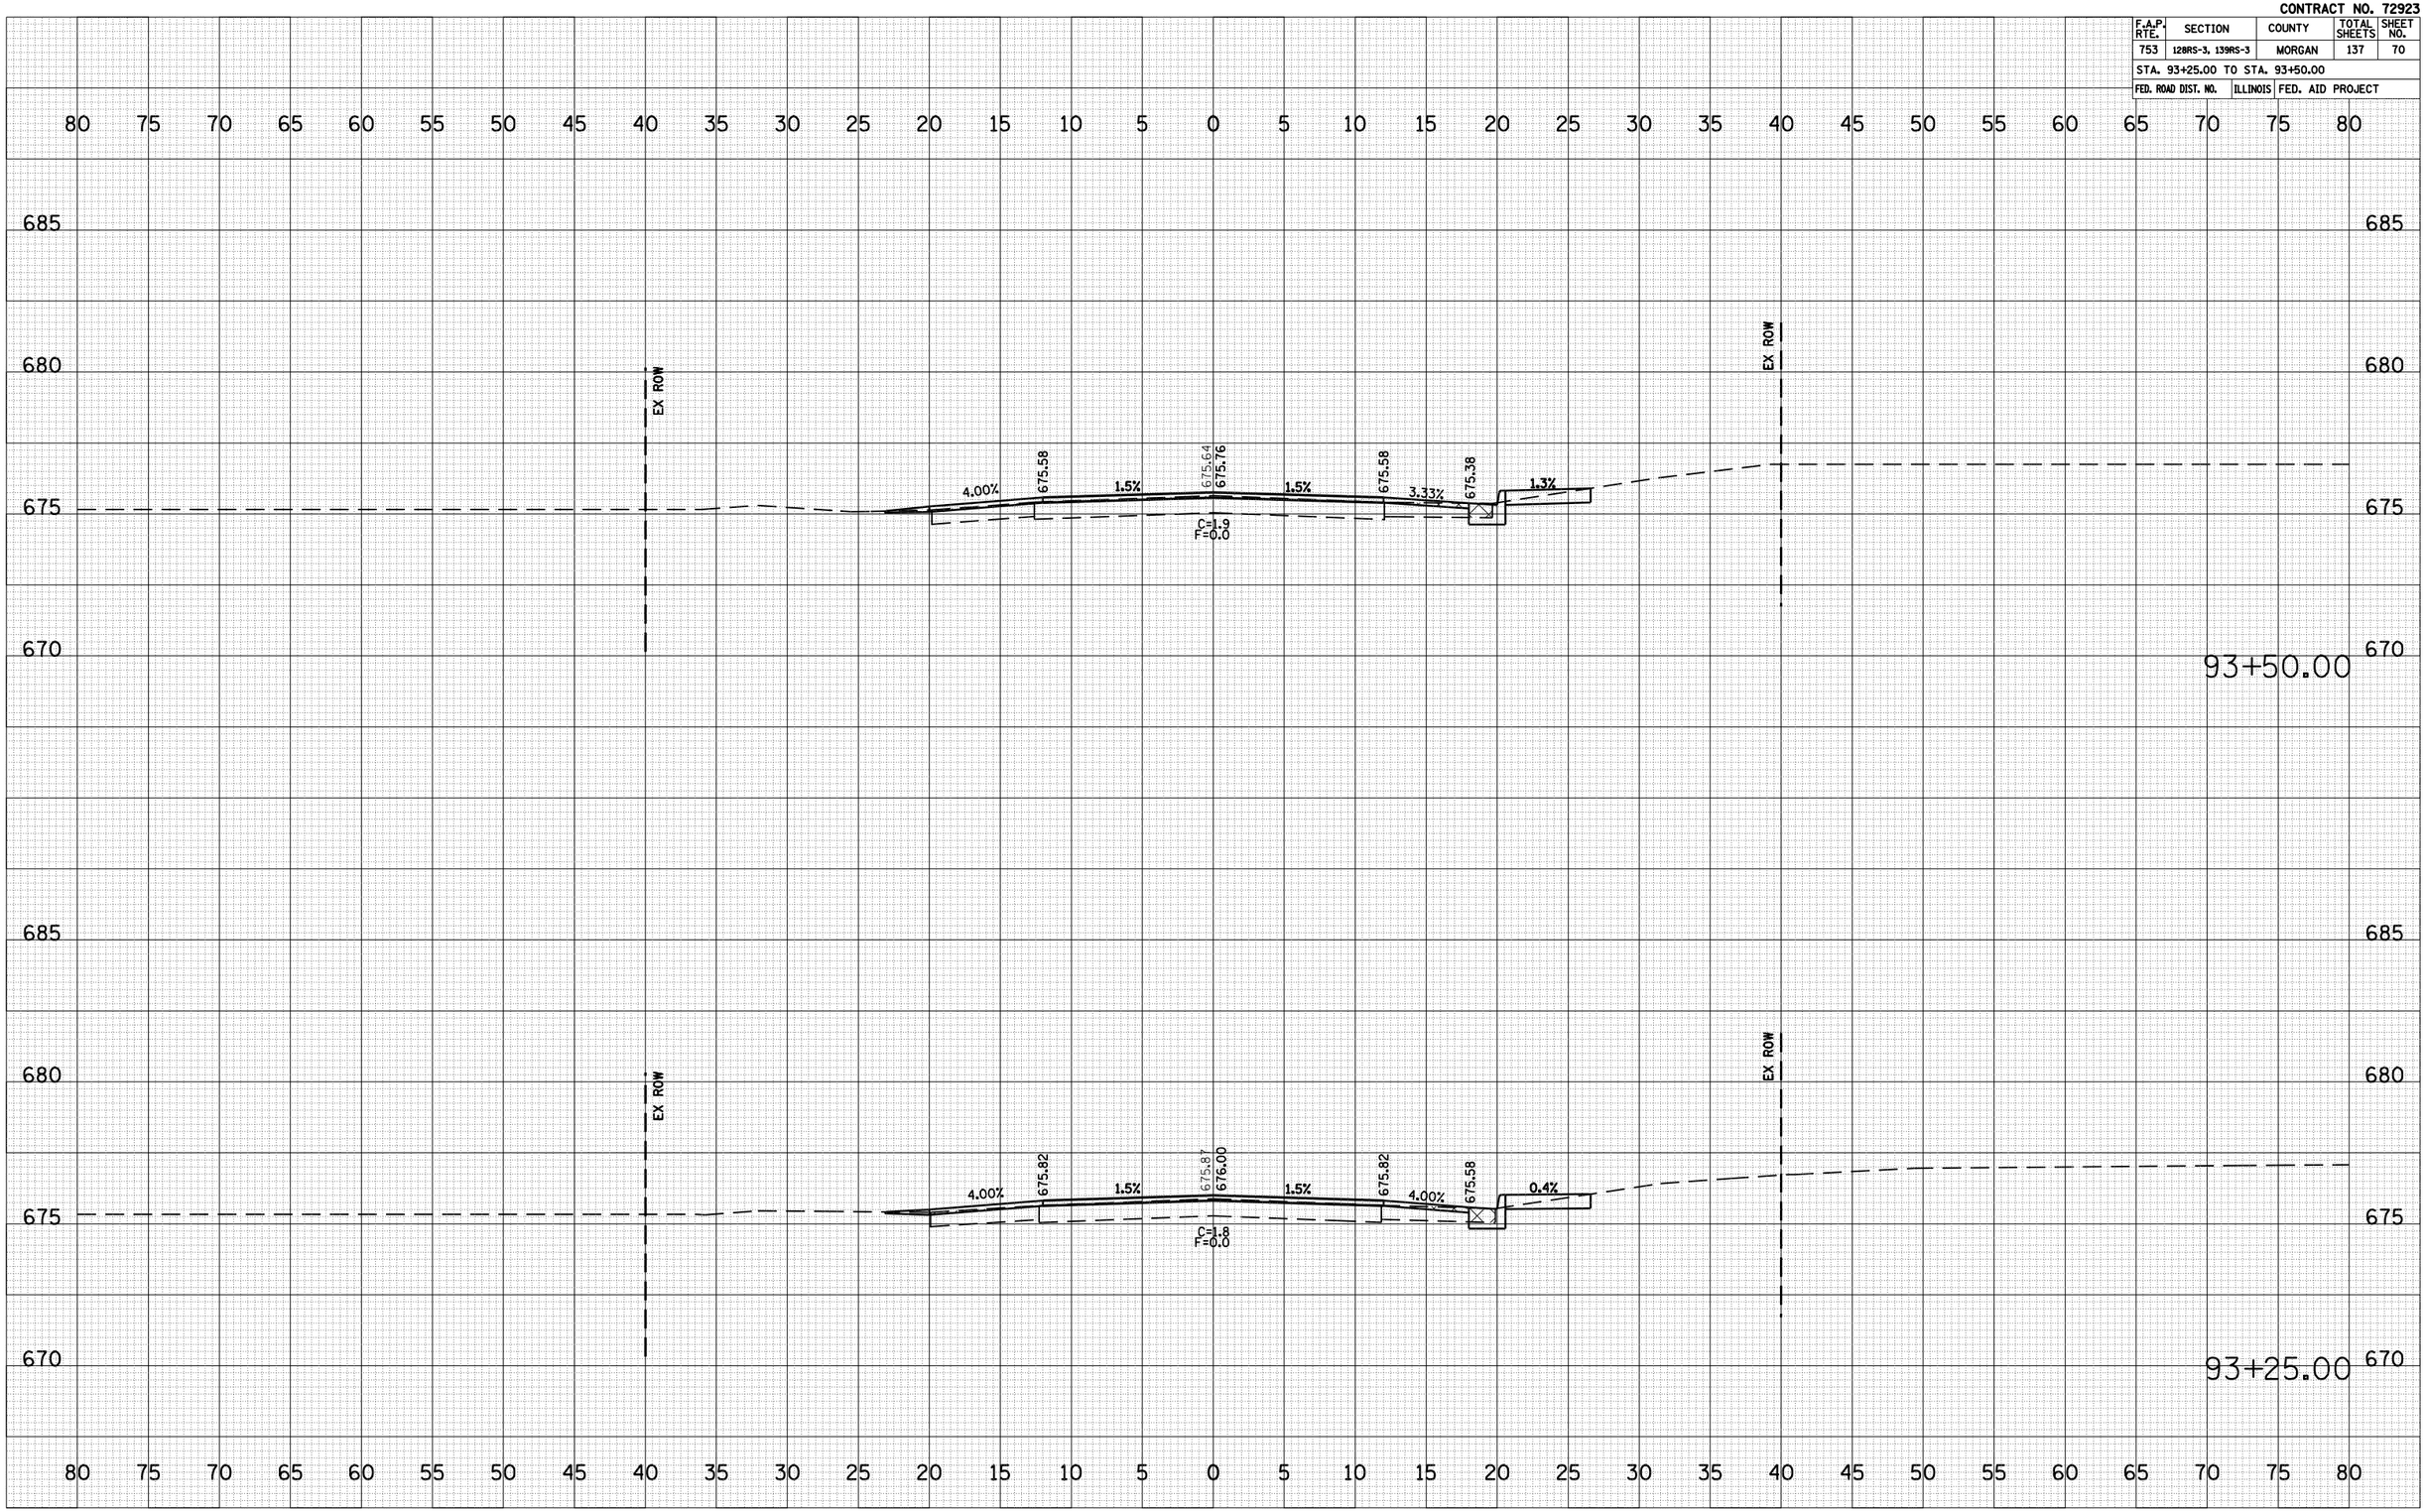

FINAL SURVEY	BY	DATE
SURVEYED		
PLOTTED		
TRAVERSE PLOTTED		
AREAS		
AREAS CHECKED		
NOTE BOOK		
NO.		

ORIGINAL SURVEY	BY	DATE
SURVEYED		
PLOTTED		
TRAVERSE PLOTTED		
AREAS		
AREAS CHECKED		
NO.		

PLOT DATE = Jan-16-2009 8:58:13AM
FILE NAME = S:\CADD\72923 (D9854784)\D9854784\Geometrics\Nicholson\Nicholson_Final\xsheet_38.dgn
PLOT SCALE = 10.5882 ' / IN.
USER NAME = laughlrw1

IL ROUTE 104 CROSS SECTIONS, STA. 93+25.00 TO STA. 93+50.00