CONTRACT NO. 72923

F.A.P. RTE.	SECTION	COUNTY	TOTAL SHEETS	SHEET NO.
753	128RS-3, 139RS-3	MORGAN	137	87
STA. 104+80.58 TO STA. 105+00.00				
FED. ROAD DIST. NO.	ILLINOIS	FED. AID PROJECT		

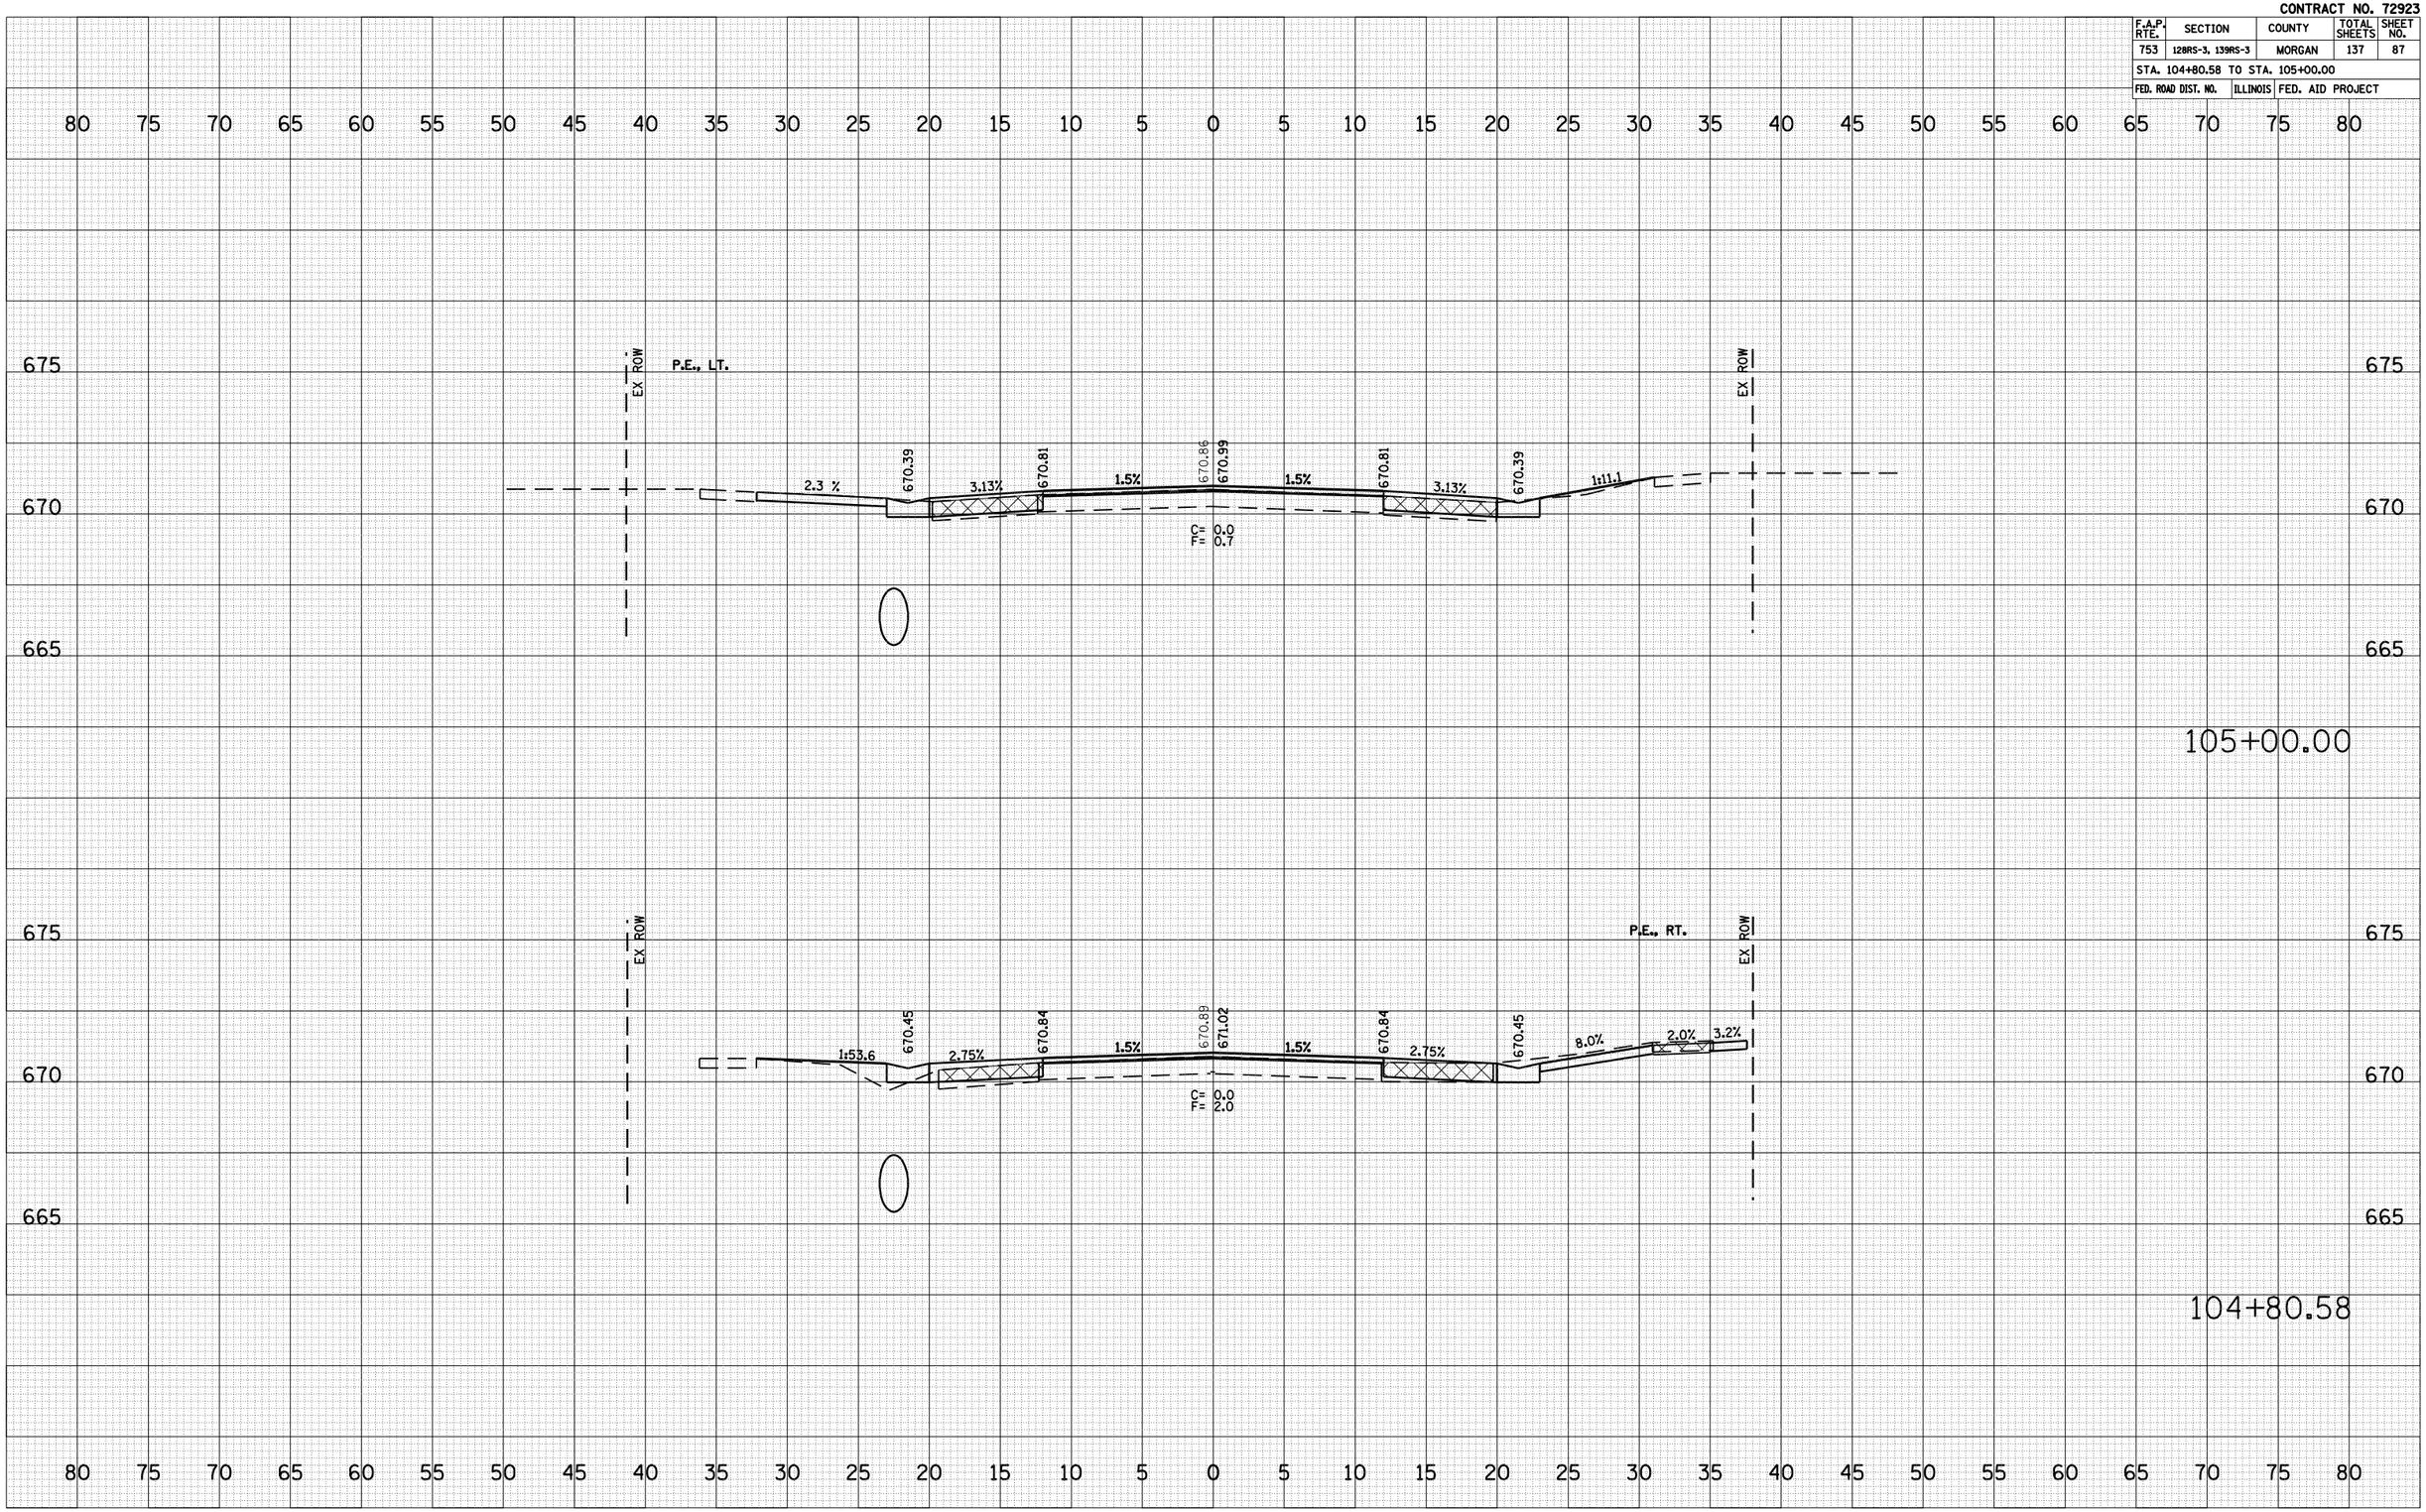

FINAL SURVEY | NOTE BOOK NO. | SURVEYED | PLOTTED | TEMPLATE | AREAS | AREAS CHECKED | BY | DATE

ORIGINAL SURVEY | NO. | SURVEYED | PLOTTED | AREAS | AREAS CHECKED | BY | DATE

PLOT DATE = Jan-16-2009 09:52:02AM
FILE NAME = S:\CADD\72923 (D9654704)\D654704\Consultant\Data\Hutchison\Hutchison_Final\xsheet_3R.dgn
PLOT SCALE = 10.5882 ' / IN.
USER NAME = laughlinrl

IL ROUTE 104 CROSS SECTIONS, STA 104+80.58 TO STA 105+00.00