CONTRACT NO. 72923

F.A.P. RTE.	SECTION	COUNTY	TOTAL SHEETS	SHEET NO.
753	128RS-3, 139RS-3	MORGAN	137	99
STA. 110+60.00				
FED. ROAD DIST. NO.	ILLINOIS	FED. AID PROJECT		

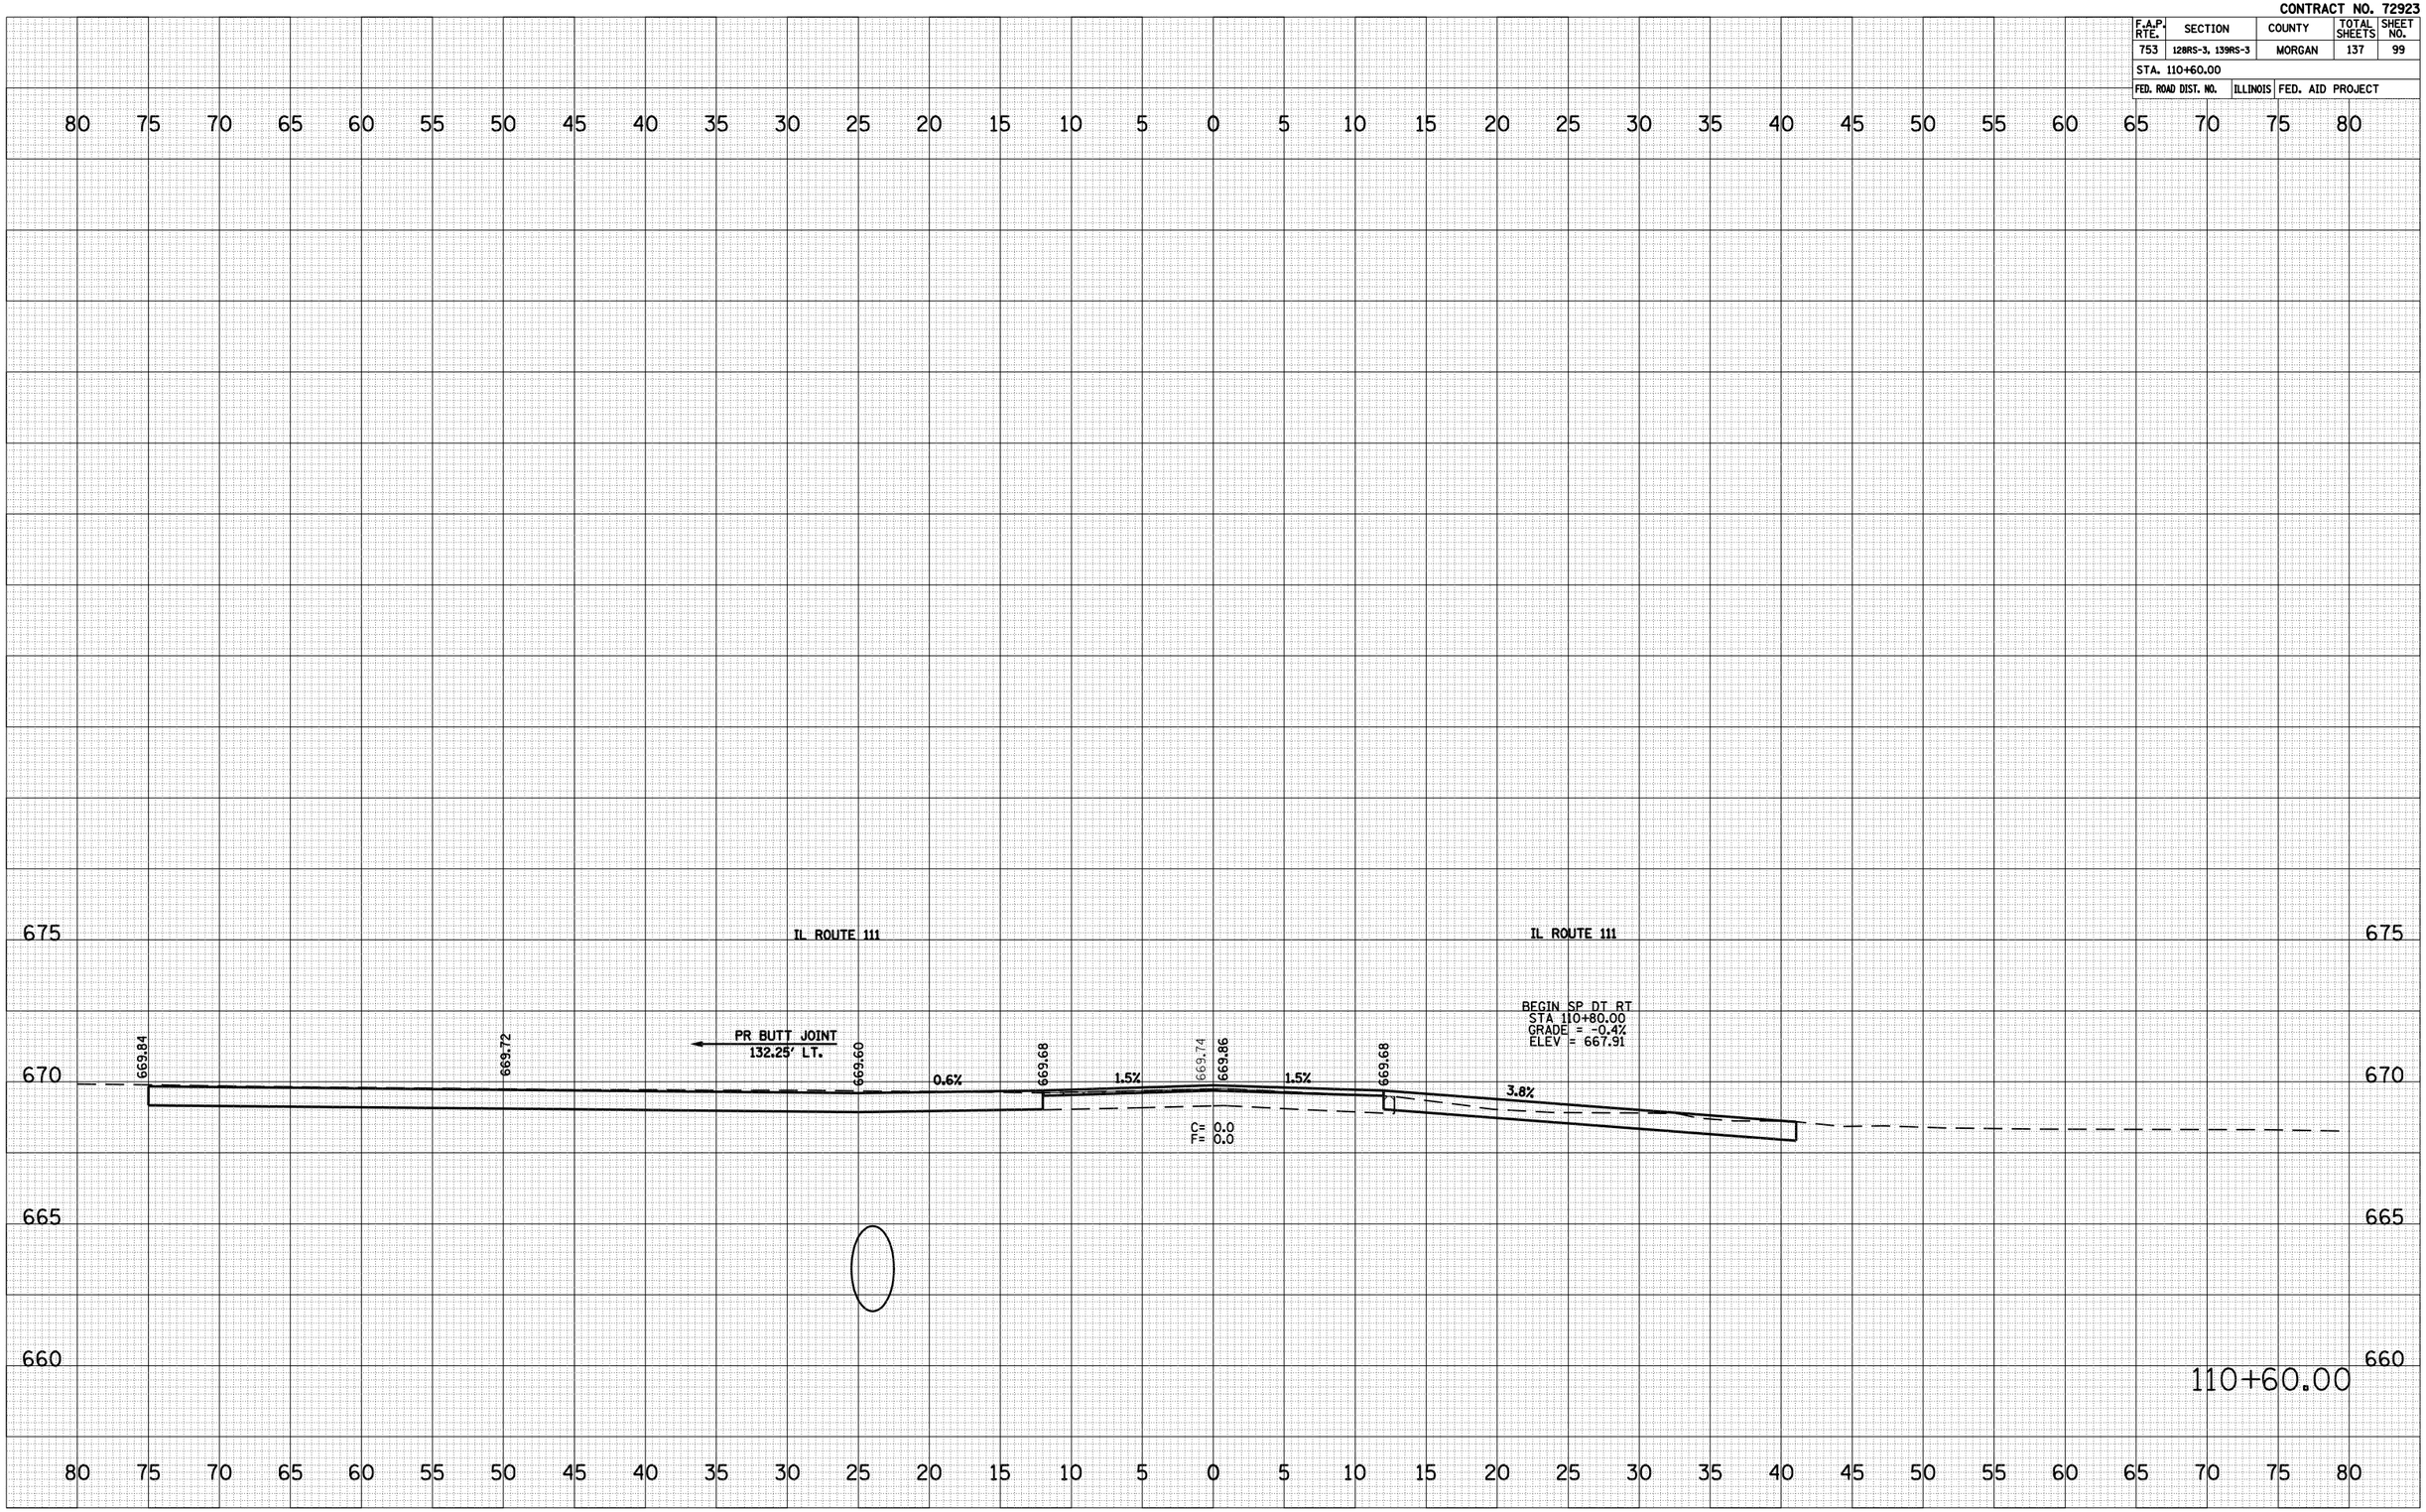

FINAL SURVEY
NOTE BOOK NO.
SURVEYED
PLOTTED
TEMPLATE
AREAS
AREAS CHECKED
BY
DATE

ORIGINAL SURVEY
NO.
SURVEYED
PLOTTED
AREAS
AREAS CHECKED
BY
DATE

PLOT DATE = Jan-16-2009 09:53:30AM
FILE NAME = S:\CADD\72923 (D9654704)\D654704\Consultants\Hutchison\Hutchison_Final\xsheet_3R.dgn
PLOT SCALE = 10.5882 ' / IN.
USER NAME = laughlinrl

IL ROUTE 104 CROSS SECTIONS, STA 110+60.00