CONTRACT NO. 72923

F.A.P. RTE.	SECTION	COUNTY	TOTAL SHEETS	SHEET NO.
753	128RS-3, 139RS-3	MORGAN	137	103
STA. 112+30.60				
FED. ROAD DIST. NO.	ILLINOIS	FED. AID PROJECT		

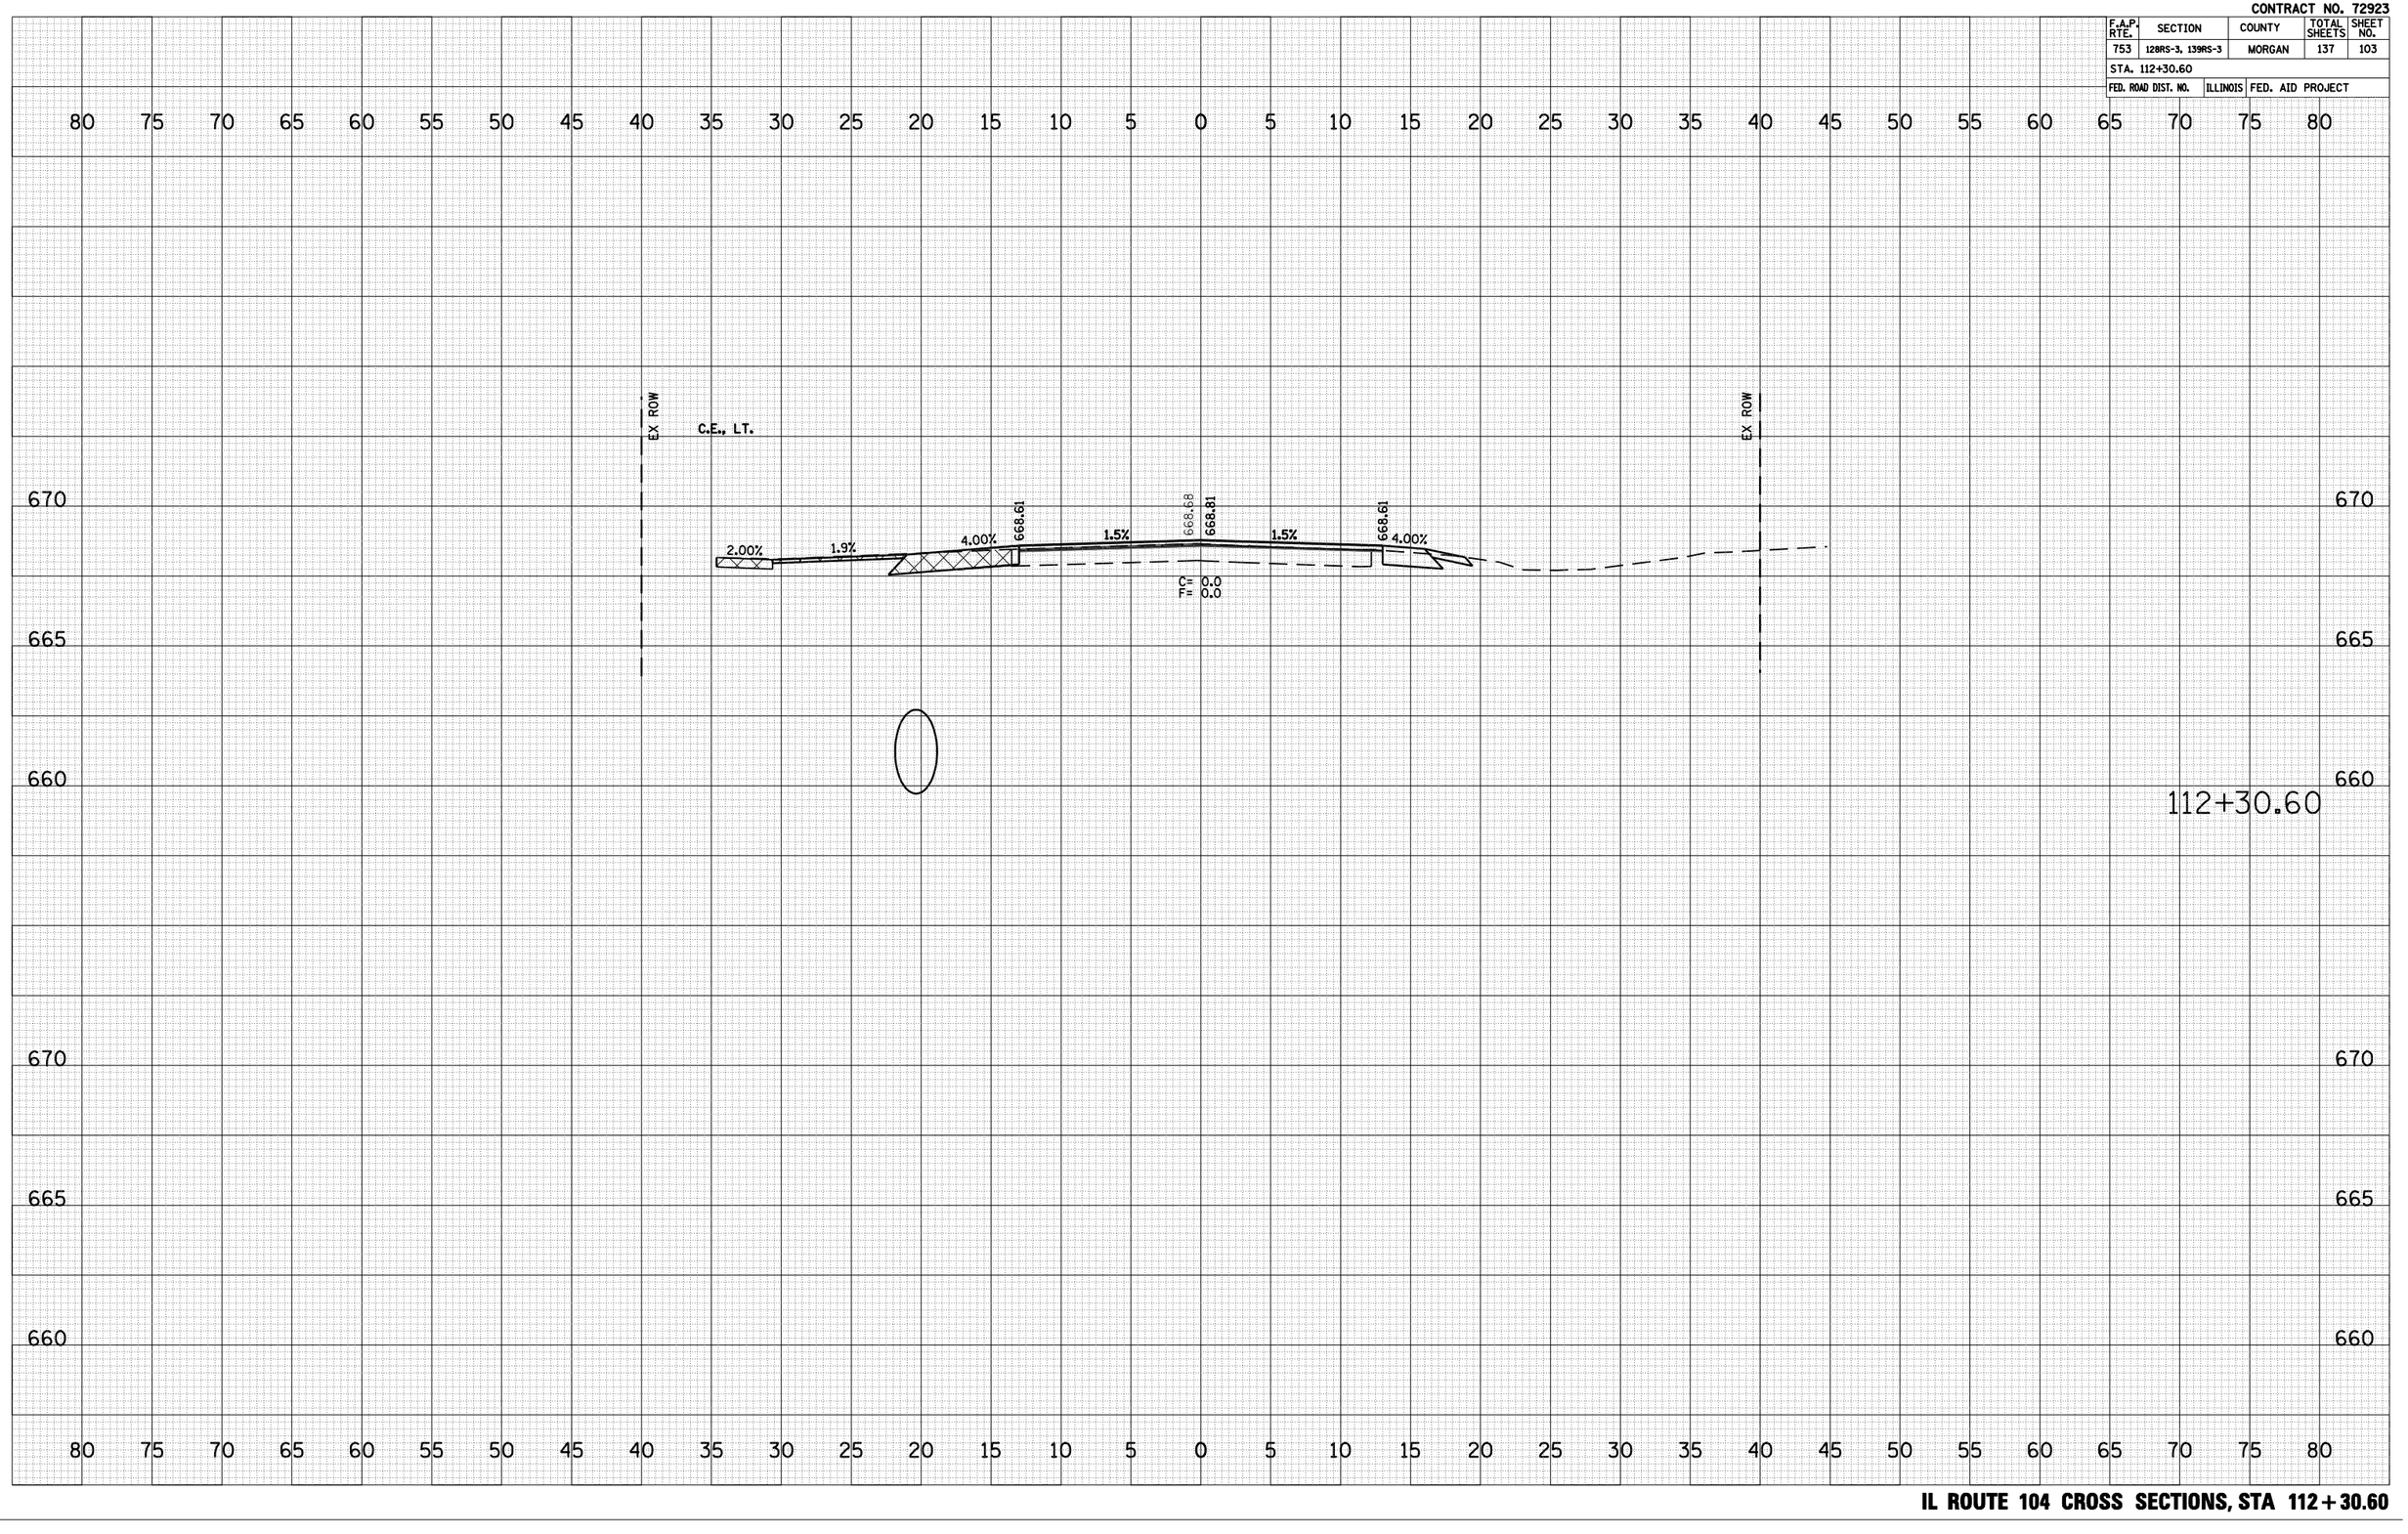

FINAL SURVEY — NOTE BOOK — NO. — SURVEYED — PLOTTED — TRIANGULATE — AREAS — AREAS CHECKED — BY — DATE

ORIGINAL SURVEY — NO. — SURVEYED — PLOTTED — TRIANGULATE — AREAS — AREAS CHECKED — BY — DATE

PLOT DATE = Jan-16-2009 @9:46:08AM
FILE NAME = s:\CADD\72923 (D9854784)\D854784Morgan\Hutchison\Hutchison_Final\xssheet_3R.dgn
PLOT SCALE = 10.5882 ' / IN.
USER NAME = laughlm-i

IL ROUTE 104 CROSS SECTIONS, STA 112+30.60