CONTRACT NO. 72923

F.A.P. RTE.	SECTION	COUNTY	TOTAL SHEETS	SHEET NO.
753	128RS-3, 139RS-3	MORGAN	137	104
STA. 112+50.00 TO STA. 112+65.59				
FED. ROAD DIST. NO.	ILLINOIS	FED. AID PROJECT		

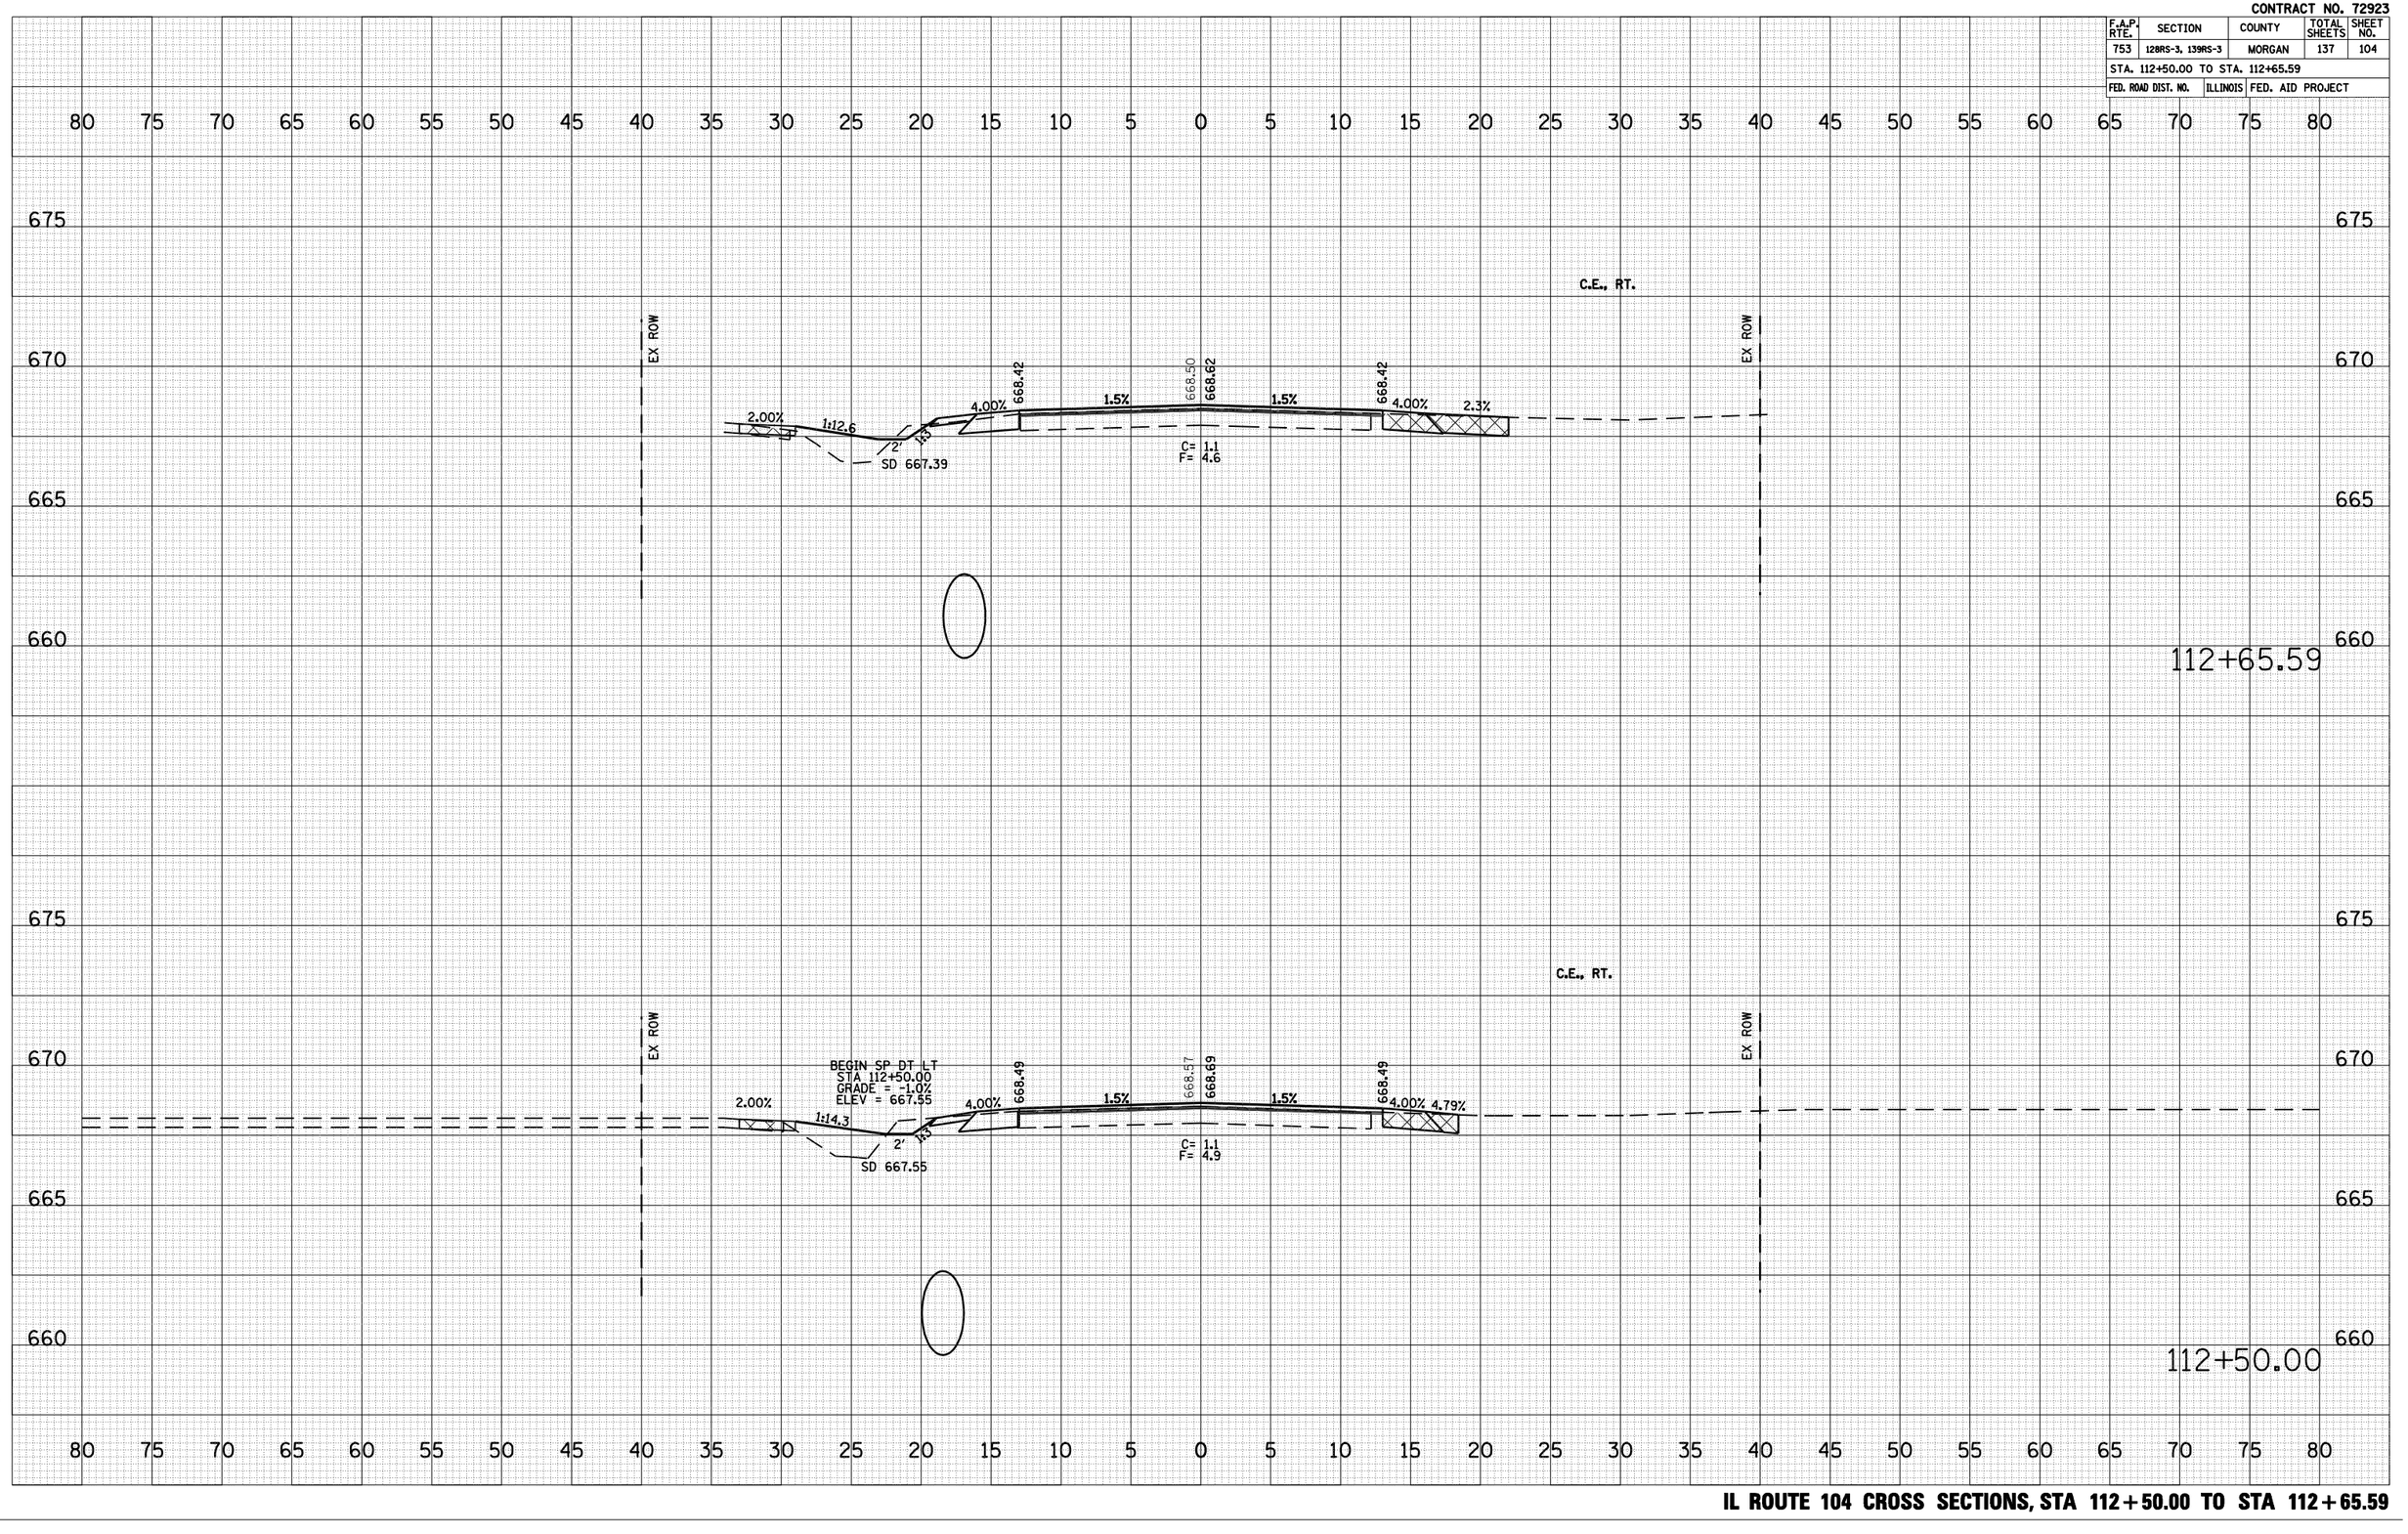

FINAL SURVEY — NOTE BOOK — NO. — SURVEYED — PLOTTED — TRANS. DATE — AREAS — AREAS CHECKED — BY — DATE

ORIGINAL SURVEY — SURVEYED — PLOTTED — TRANS. DATE — AREAS — AREAS CHECKED — BY — DATE

PLOT DATE = Jan-16-2009 8:54:47AM
FILE NAME = S:\CADD\72923 D\965478\Nicholson\Nicholson_Final\xsheet_3R.dgn
PLOT SCALE = 10.5882 ' / IN.
USER NAME = laughlin-l

IL ROUTE 104 CROSS SECTIONS, STA 112+50.00 TO STA 112+65.59