CONTRACT NO. 72923

F.A.P. RTE.	SECTION	COUNTY	TOTAL SHEETS	SHEET NO.
753	128RS-3, 139RS-3	MORGAN	137	132
STA. 8+68.72 TO STA. 9+00.00				
FED. ROAD DIST. NO.	ILLINOIS	FED. AID PROJECT		

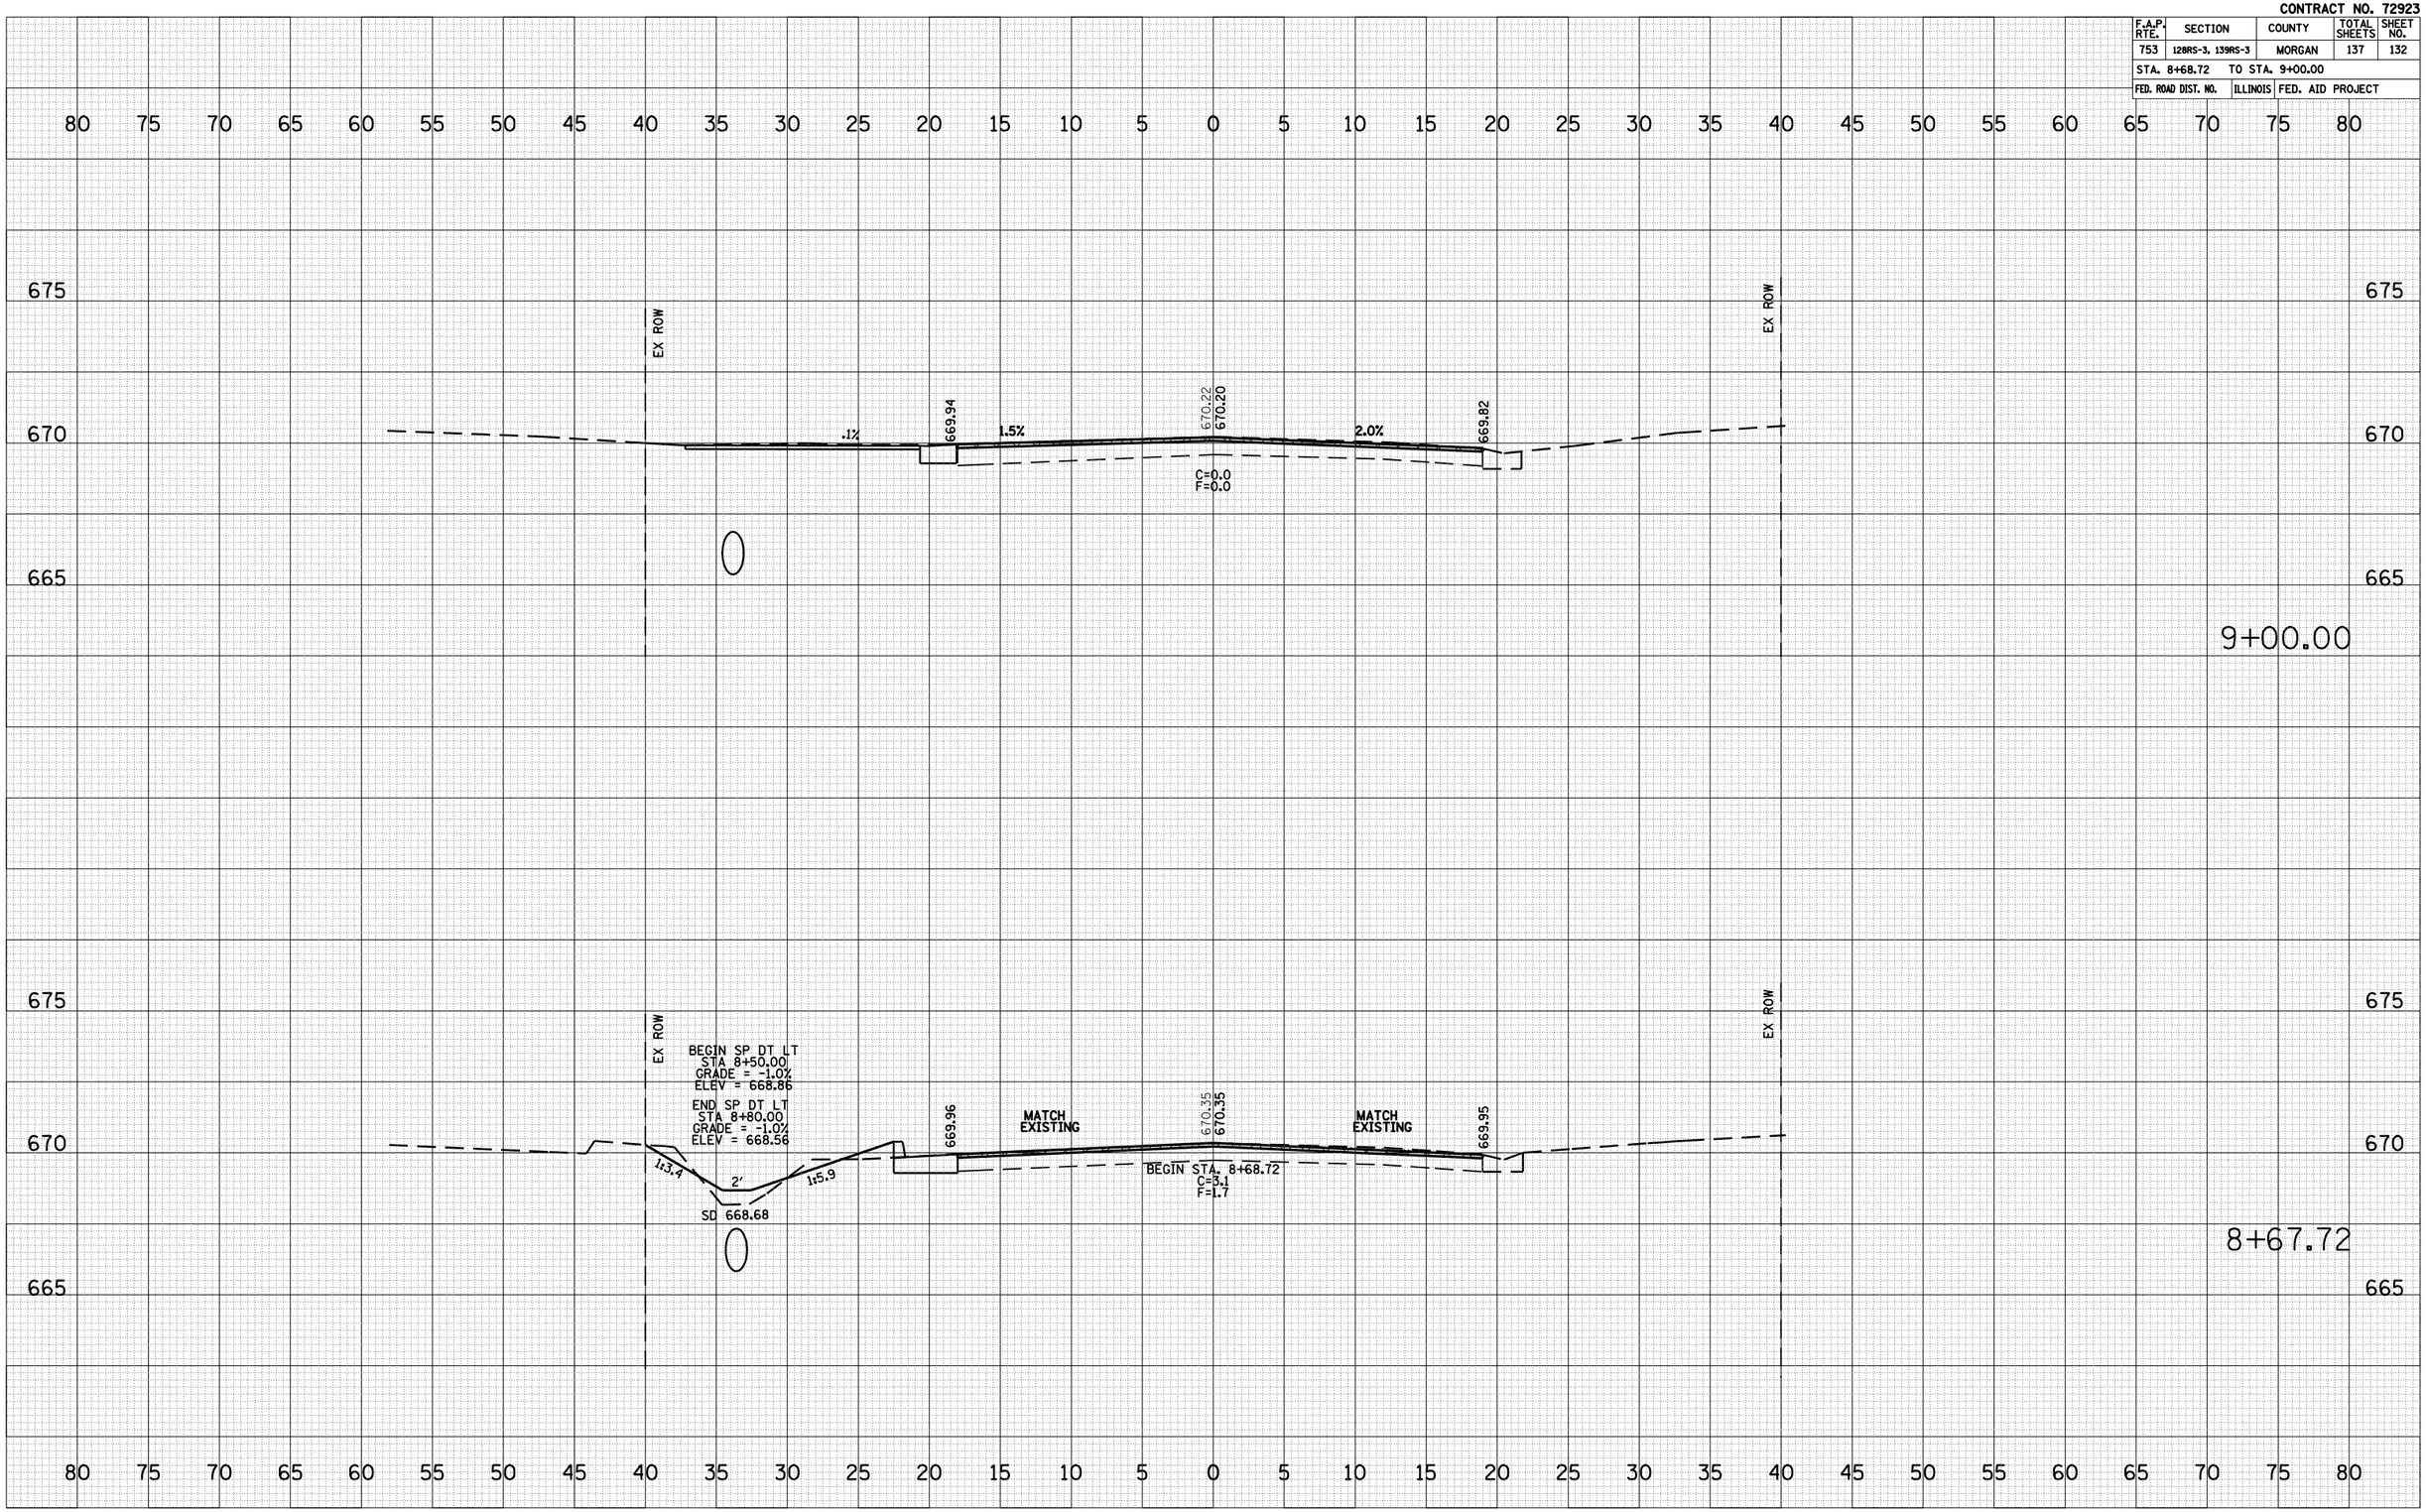

FINAL SURVEY	BY	DATE
SURVEYED		
PLOTTED		
TRAVERSE PLATE		
NOTE BOOK		
AREAS		
NO. AREAS CHECKED		

ORIGINAL SURVEY	BY	DATE
SURVEYED		
PLOTTED		
TRAVERSE PLATE		
NOTE BOOK		
AREAS		
NO. AREAS CHECKED		

PLOT DATE = Jan-16-2009 8:57:44AM
FILE NAME = S:\CADD\72923 D7965478A\Kcampbell\Kchotchson\Kchotchson_Final\xsheet_route111.dgn
PLOT SCALE = 18.5882 ' / IN.
USER NAME = laughlrw1

IL 111 CROSS SECTIONS, STA 8+68.72 TO STA 9+00