CONTRACT NO. 72923

F.A.P. RTE.	SECTION	COUNTY	TOTAL SHEETS	SHEET NO.
753	128RS-3, 139RS-3	MORGAN	137	133
STA. 9+04.50	TO STA. 9+50.00			
FED. ROAD DIST. NO.	ILLINOIS	FED. AID PROJECT		

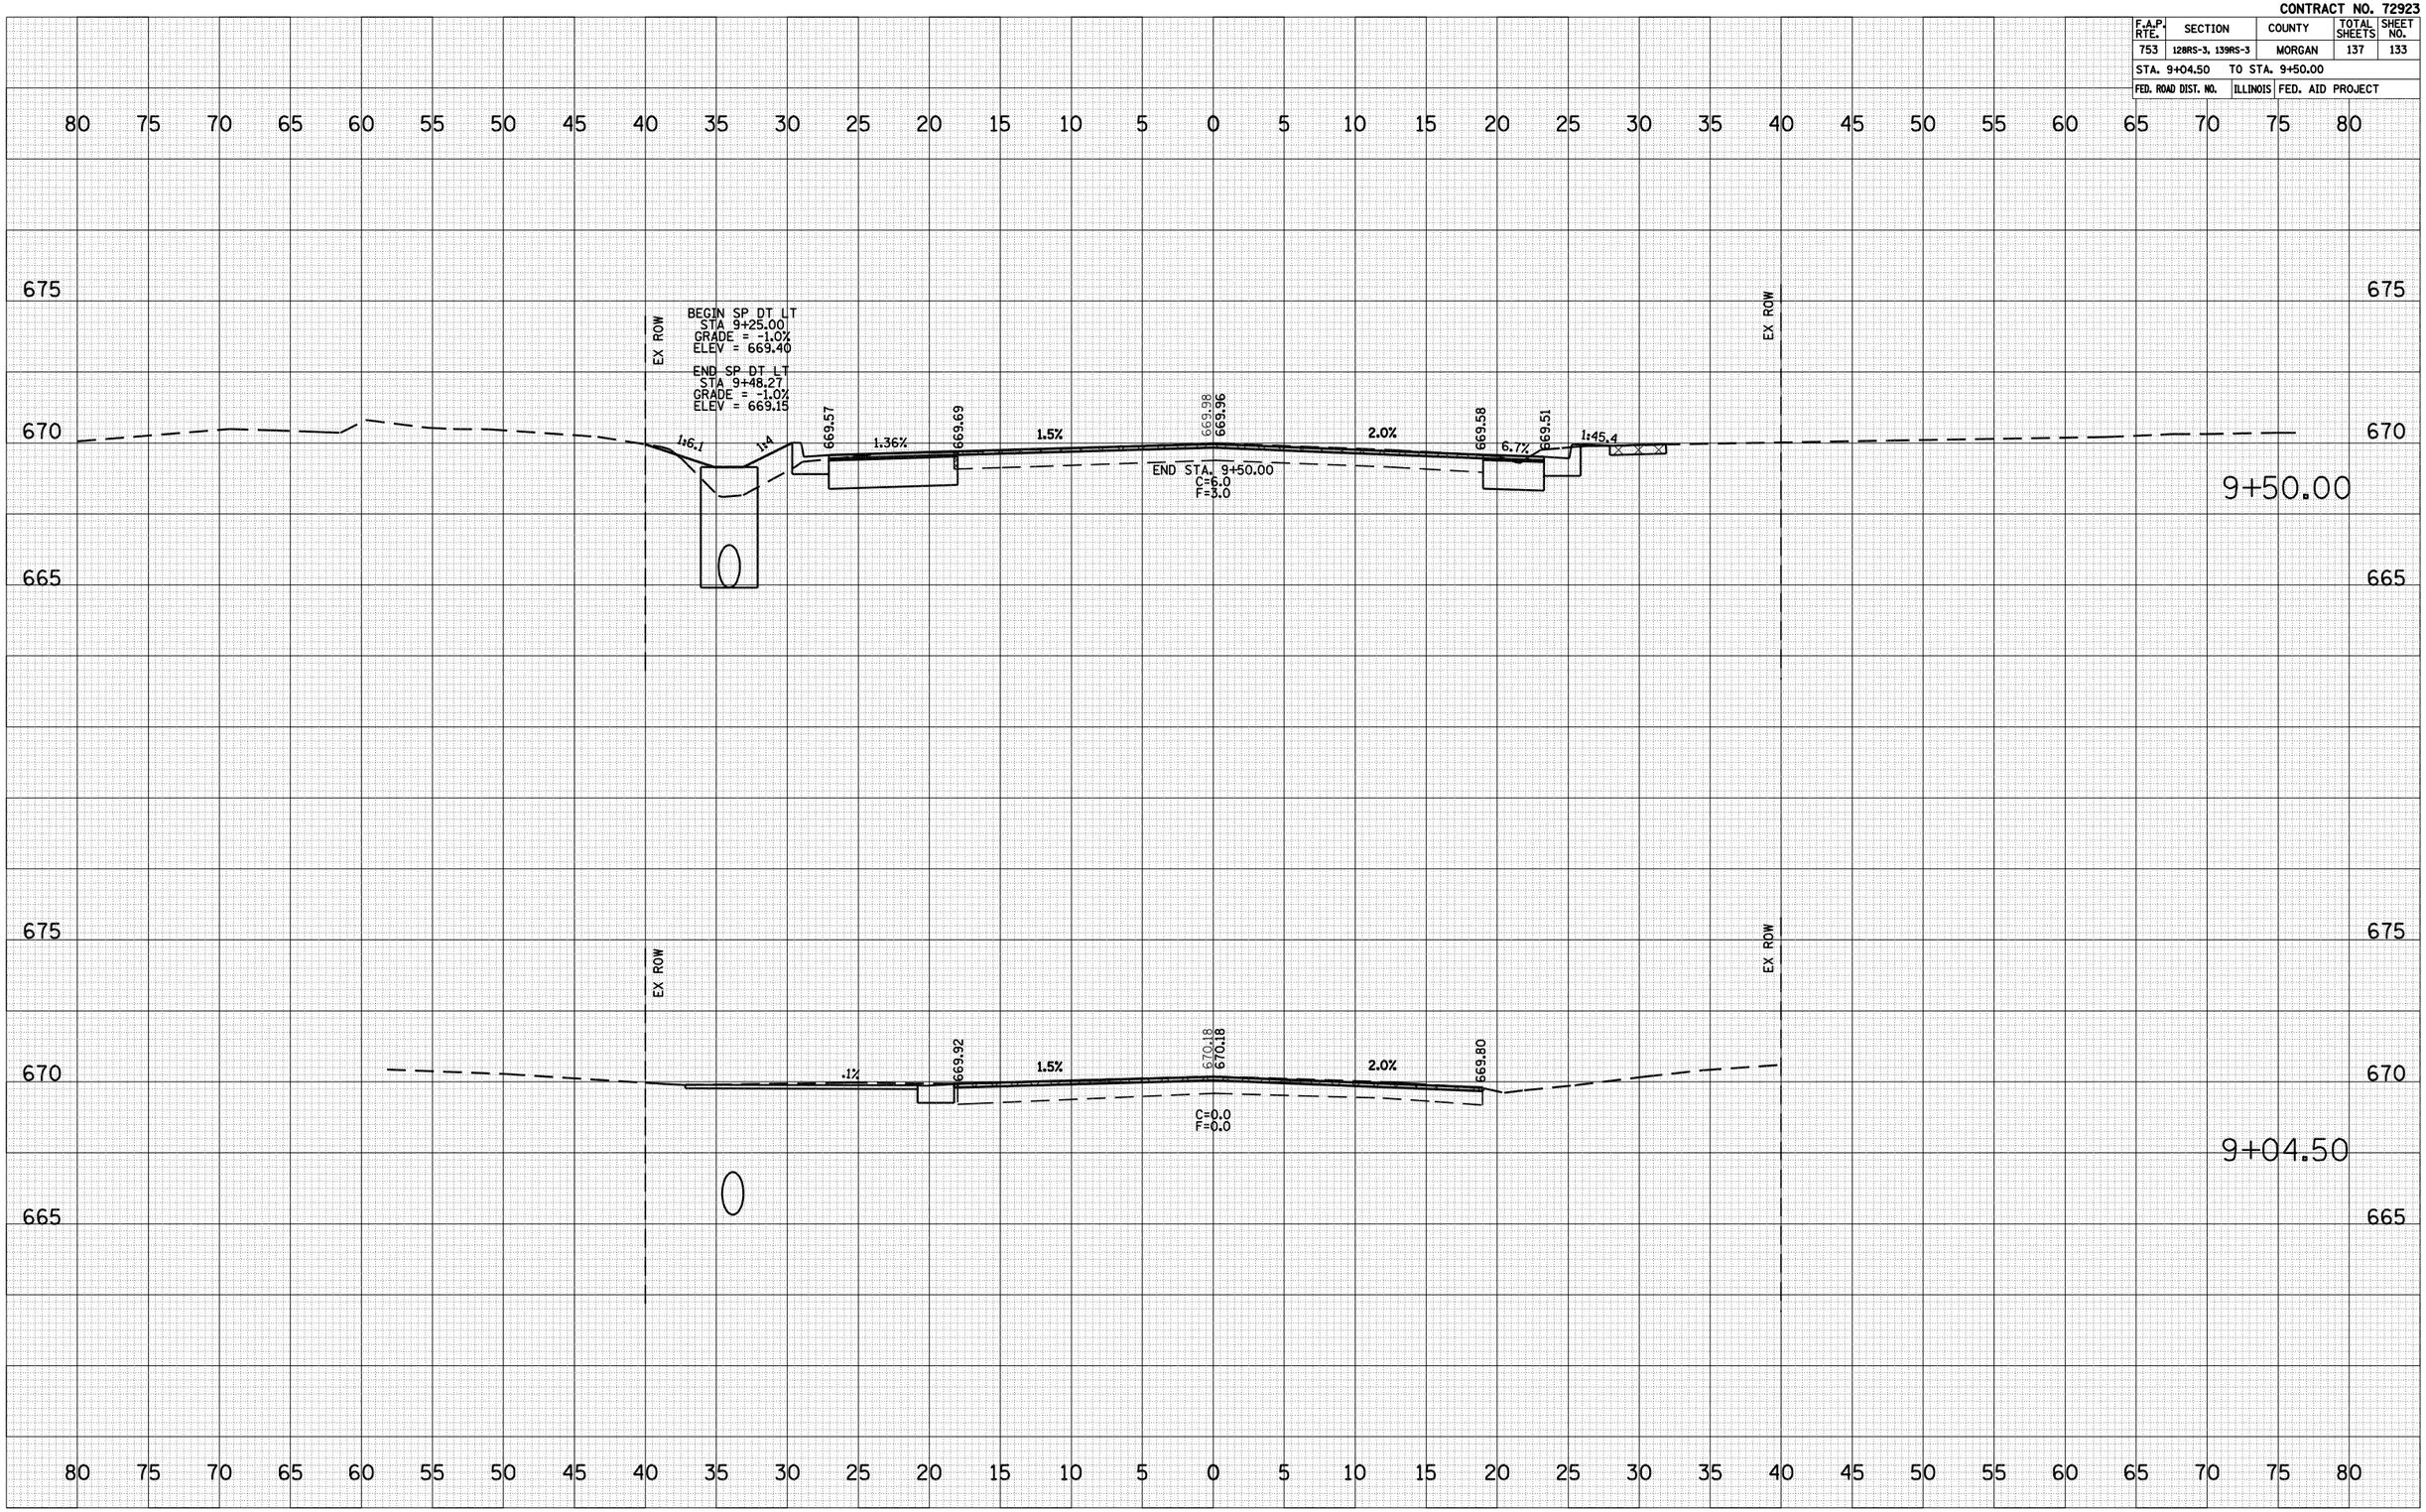

FINAL SURVEY	BY	DATE
SURVEYED		
PLOTTED		
TRAVERSE		
NOTE BOOK		
AREAS		
AREAS CHECKED		
NO.		

ORIGINAL SURVEY	BY	DATE
SURVEYED		
PLOTTED		
TRAVERSE		
NOTE BOOK		
AREAS		
AREAS CHECKED		
NO.		

PLOT DATE = Jan-16-2009 8:57:06AM
FILE NAME = S:\CADD\72923 D7965478A\Users\Hutchison\Hutchison.Final\xsheet_routeIII.dgn
PLOT SCALE = 10.5582 ' / IN.
USER NAME = laughlrw1

IL 111 CROSS SECTIONS, STA 9+04.50 TO STA 9+50.00