CONTRACT NO. 74349

| F.A.P. RTE. | SECTION | COUNTY | TOTAL SHEETS | SHEET NO. |
|---|---|---|---|---|
| 781 | 2ZRS-1 | CRAWFORD | 191 | 49 |
| STA. 3+675 | | TO STA. 3+850 | | |
| FED. ROAD DIST. NO. | | ILLINOIS | FED. AID PROJECT | |

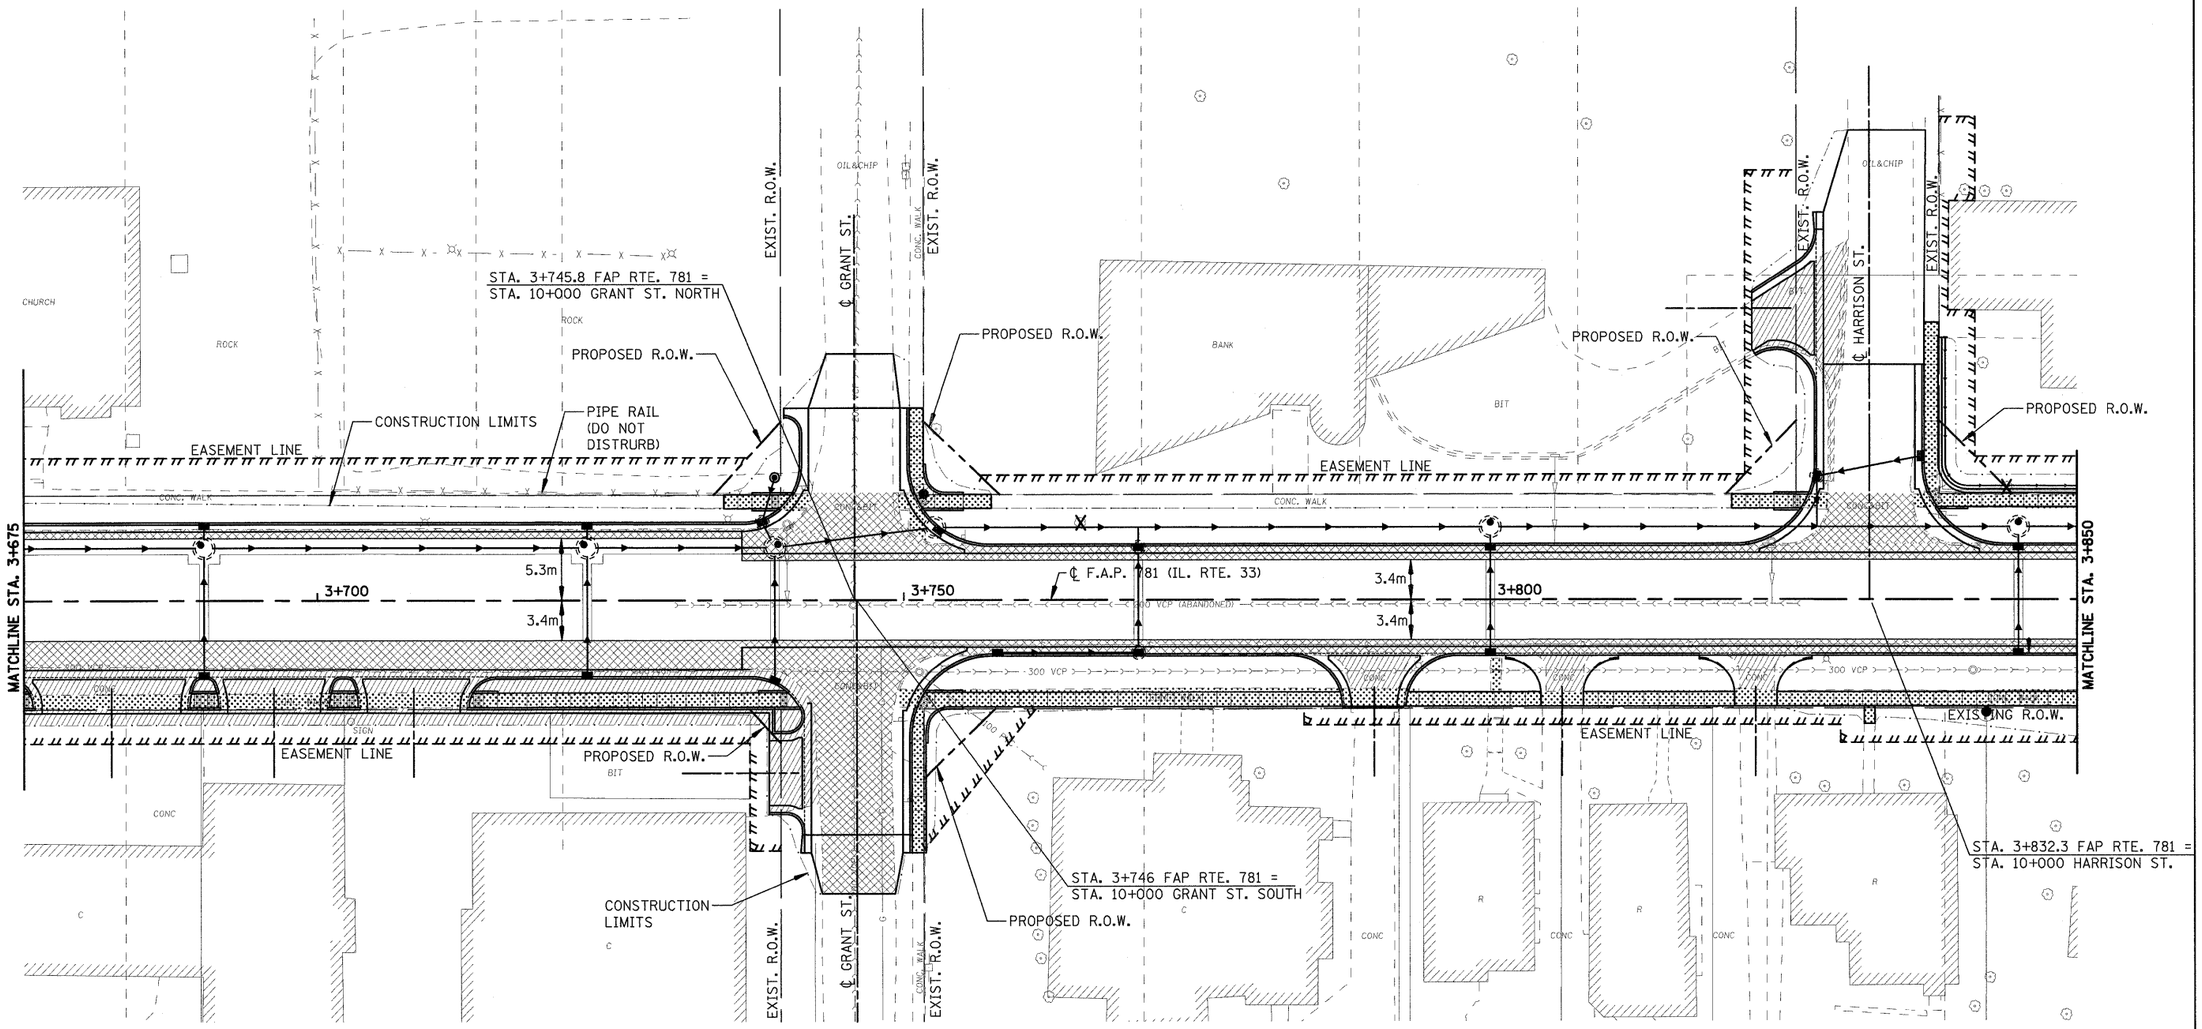


## LEGEND

- DRIVEWAY PAVEMENT REMOVAL (INCLUDES ALL MATERIAL ENCOUNTERED)
- PAVEMENT REMOVAL (INCLUDES ALL MATERIAL ENCOUNTERED)
- SIDEWALK REMOVAL (INCLUDES STEPS)

N

SCALE IN METERS

0 5 10 15

| REVISIONS | |
|---|---|
| NAME | DATE |
| | |
| | |
| | |
| | |
| | |
| | |
| | |
| | |

ILLINOIS DEPARTMENT OF TRANSPORTATION

## REMOVAL ITEMS

SCALE

DRAWN BY EDW

DATE FEBRUARY 6, 2009

CHECKED BY LWJ

H. M. & G. NO. 4420

PLOT DATE = 2/5/2009
FILE NAME = H:\4420\Contract 74349\SHT_049_REM250_07.dgn