CONTRACT NO. 74349

F.A.P. RTE.	SECTION	COUNTY	TOTAL SHEETS	SHEET NO.
781	2ZRS-1	CRAWFORD	191	66
STA. 3+850		TO STA. 4+025		
FED. ROAD DIST. NO.		ILLINOIS	FED. AID PROJECT	

EXIST. CONC. WALL TO BE REMOVED
BRICK COLUMNS TO BE REMOVED
1.2m P.C. CONC. SIDEWALK, 100
COMB. CONC. CURB AND GUTTER, TYPE B-15.60
MODULAR RETAINING WALL (SEE DETAILS)
EASEMENT LINE
EXIST. R.O.W.
PROPOSED R.O.W.
℄ TAYLOR ST.
P.E. +887.9
P.E. +906.322
+980
PROP. R.O.W.
+986.3
1.2m P.C. CONC. SIDEWALK, 100
CONSTRUCTION LIMITS
STONE DUMPED RIPRAP CLASS A4, 15.3 SQ.M.
C.E. +979.7
+988.5
COMB. CONC. CURB AND GUTTER, TYPE B-15.60
+021.5
MATCHLINE STA. 3+850
MATCHLINE STA. 4+025
3+850
3+900
3+950
4+000
4m
9.2m F-F
3.4m
3.4m
P.C.C. BASE COURSE, 200
STA. 3+919 FAP RTE. 781 = STA. 10+000 TAYLOR ST.
℄ F.A.P. 781 (IL RTE 33)
300 VCP
450 RCP (2 BARREL)
200 VCP
CONC. WALK
CONC&BIT
900 x 900 BOX
EXIST. R.O.W.
EASEMENT LINE
COMB. CONC. CURB AND GUTTER, TYPE B-15.60
1.2m P.C. CONC. SIDEWALK, 100
P.E. +882.4
P.E. +892.5
PROPOSED R.O.W.
+020
1.2m P.C. CONC. SIDEWALK, 100
℄ TAYLOR ST.
OIL&CHIP
+016.1
PROP. R.O.W.
1.2m P.C. CONC. SIDEWALK, 100
P.E. +943.9
CONSTRUCTION LIMITS
1.2m P.C. CONC. SIDEWALK, 100
P.E. +984
P.E. +989.5
FLAG POLE
ROCK
CONC
BIT
N
SCALE IN METERS
0 5 10 15

LEGEND

- PAVEMENT REMOVAL (INCLUDES ALL MATERIAL ENCOUNTERED)
- DRIVEWAY PAVEMENT REMOVAL (INCLUDES ALL MATERIAL ENCOUNTERED)
- SIDEWALK REMOVAL (INCLUDES STEPS)
- TREE REMOVAL (HECTARES)
- RIPRAP (TYPE AND LIMITS SHOWN)
- EROSION CONTROL BLANKET (TYPE AND LIMITS SHOWN)
- AGGREGATE DITCH
- X TREE REMOVAL

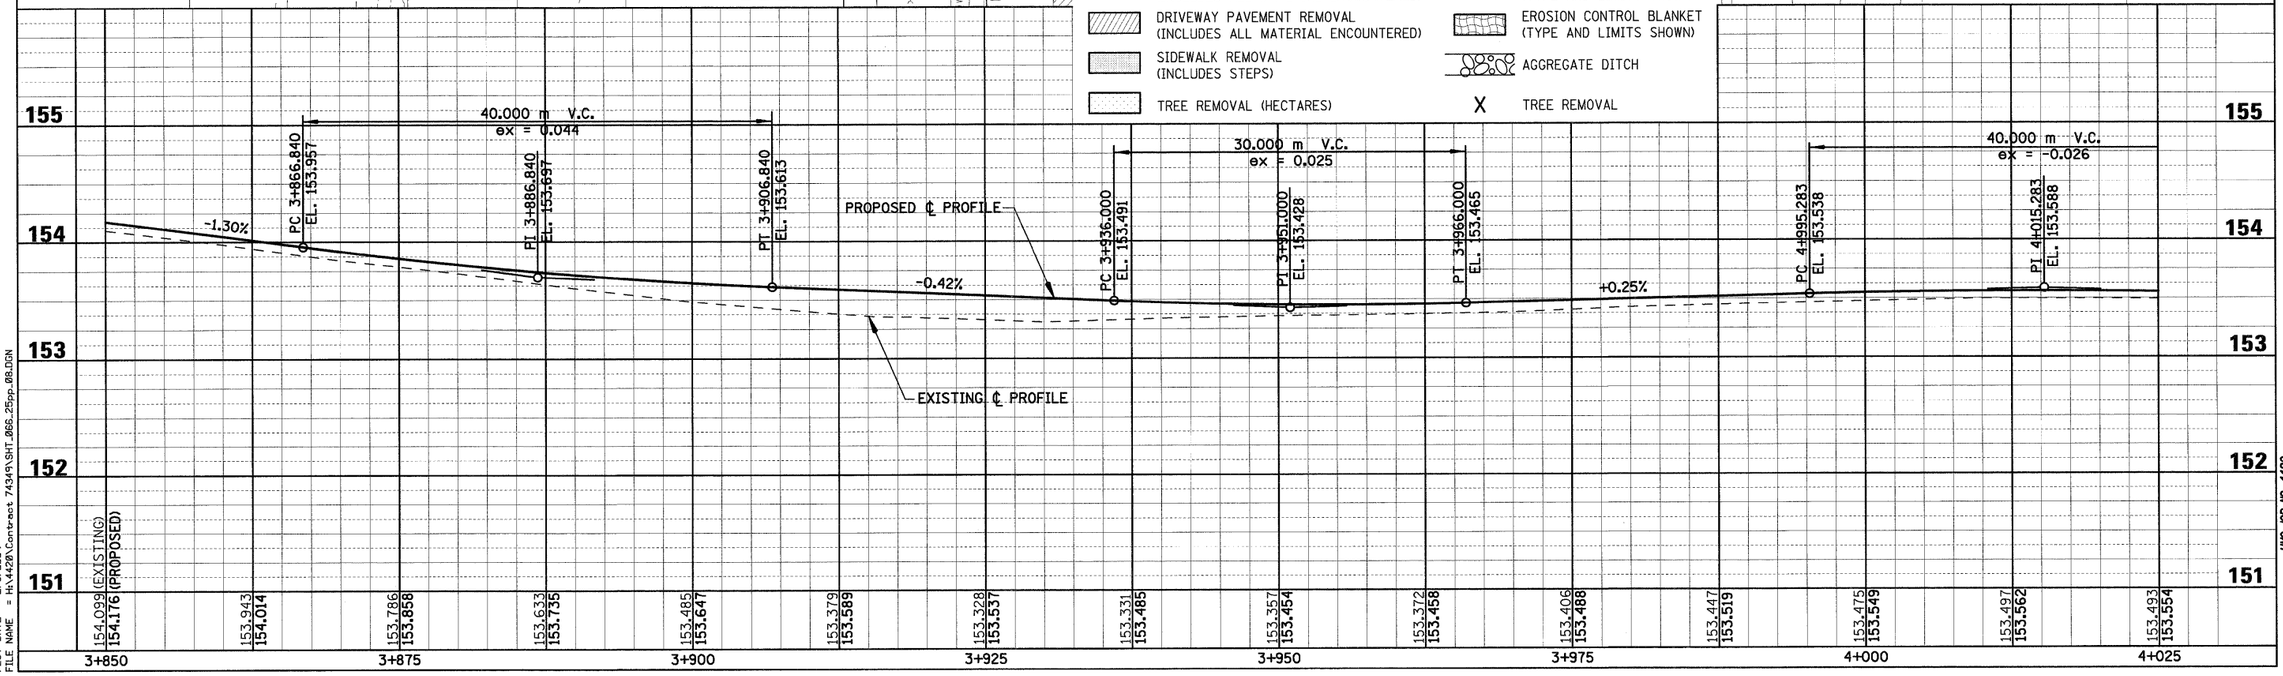

PLOT DATE = 2/5/2009
FILE NAME = H:\4428\Contract 74349\SHT_066_25pp_08.DGN

HMG JOB NO. 4420

Sheet: 8
Angle: 1.3344
Chain: P_IL33