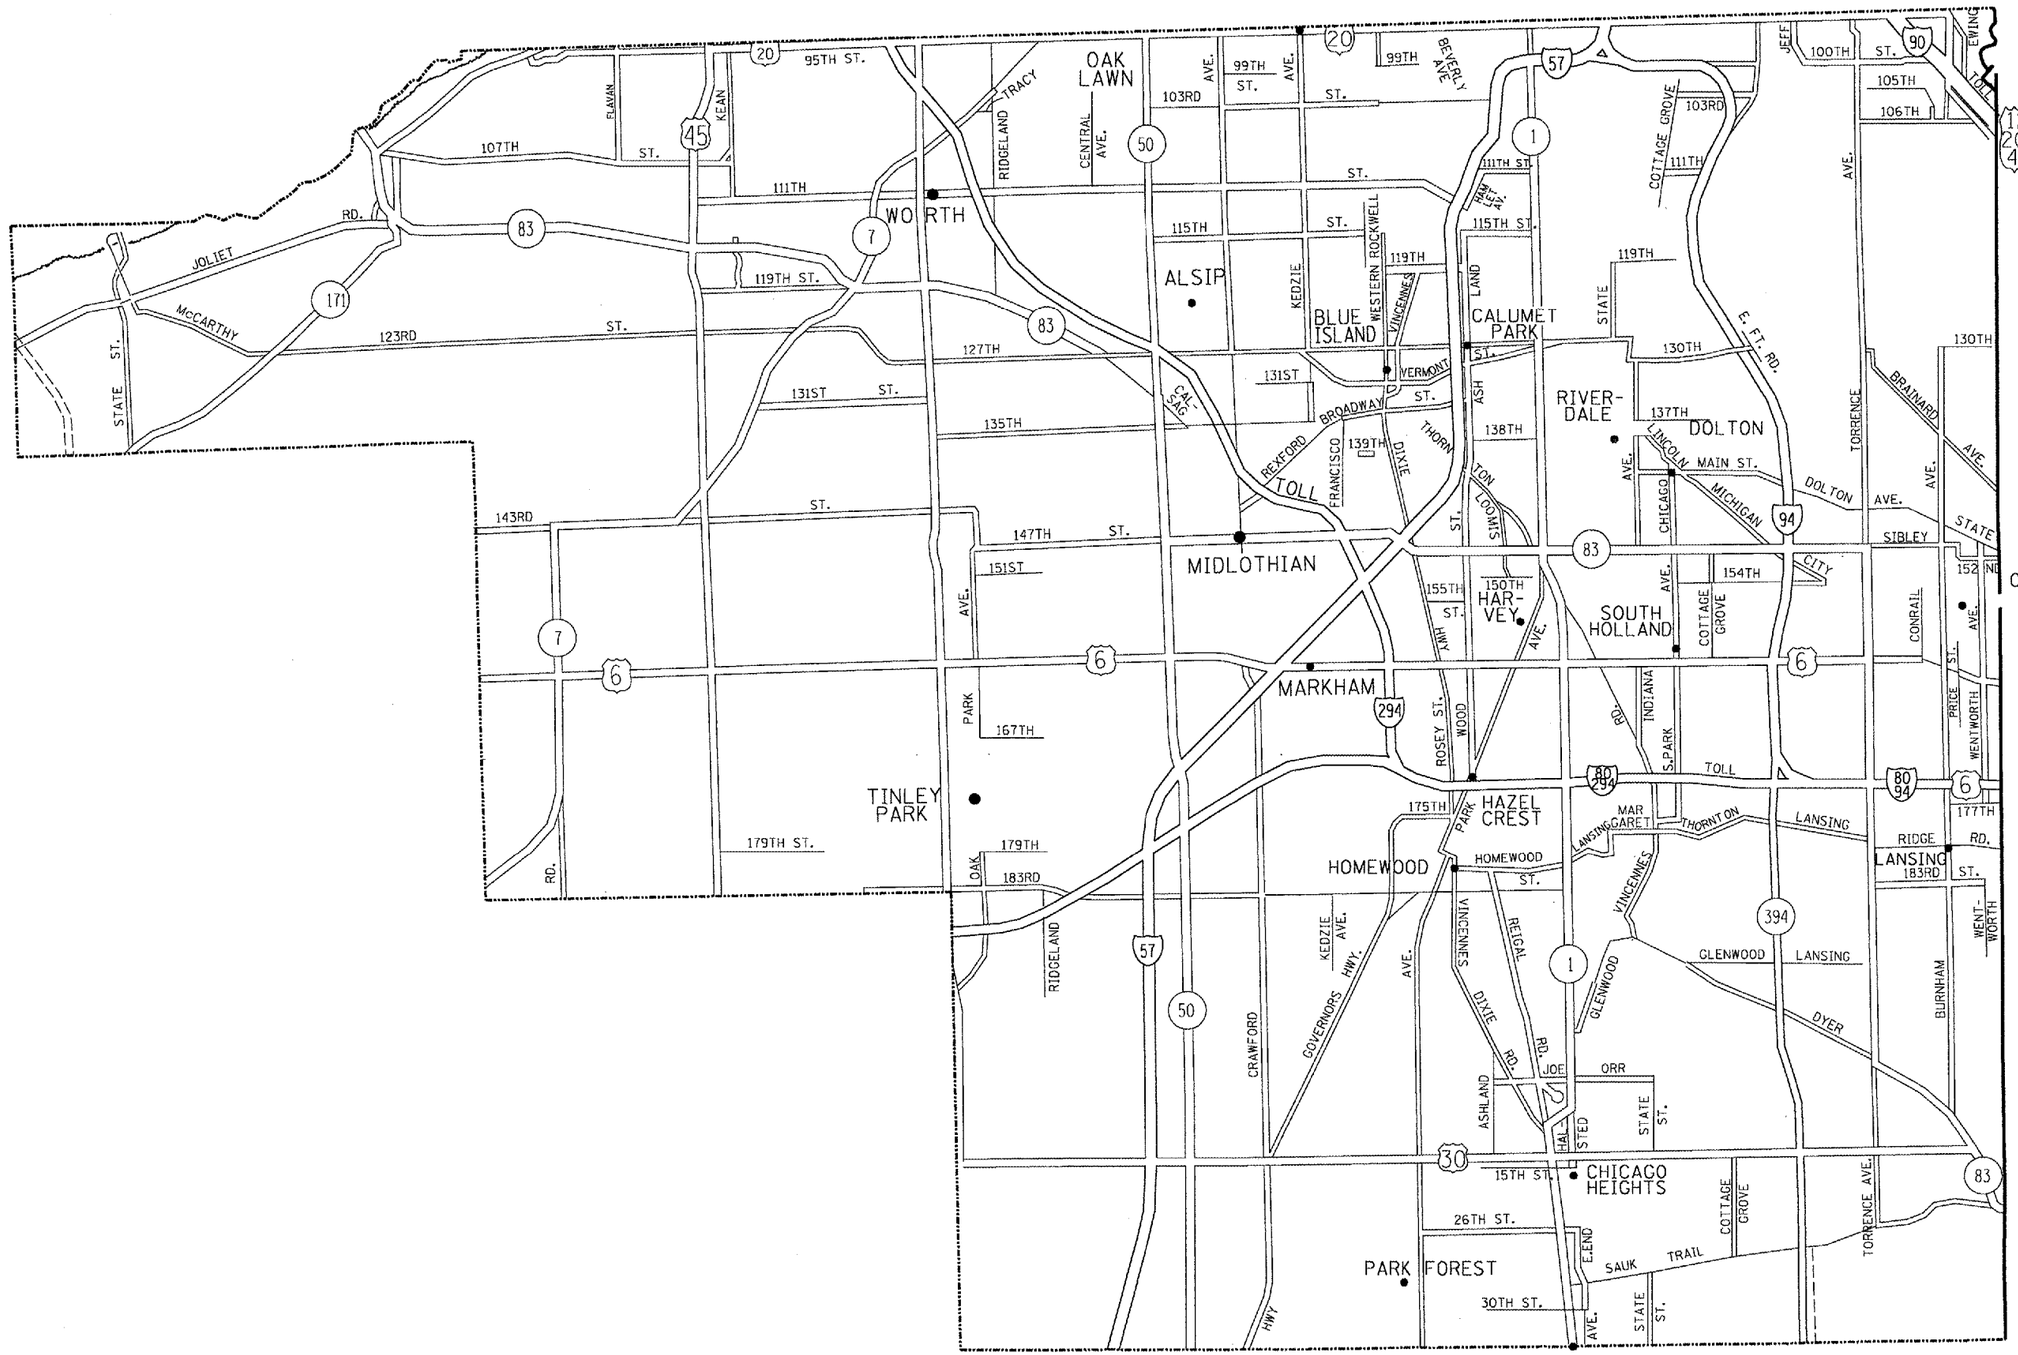

FILE NAME = c:\projects\d1134061\sh_rdwy.dgn	USER NAME = smithkl	DESIGNED -	REVISED -
		DRAWN -	REVISED -
	PLOT SCALE = 180.0000 ' / IN.	CHECKED -	REVISED -
	PLOT DATE = 3/14/2008	DATE -	REVISED -

STATE OF ILLINOIS
DEPARTMENT OF TRANSPORTATION

GENERAL LOCATION MAP – SOUTH COOK COUNTY

SCALE: | SHEET NO. OF SHEETS | STA. | TO STA.

F.A. RTE.	SECTION	COUNTY	TOTAL SHEETS	SHEET NO.
VAR.	2008-016 PP	COOK	131	4
		CONTRACT NO. 60E42		
FED. ROAD DIST. NO. 1	ILLINOIS	FED. AID PROJECT		

c:\projects\d1134061\sh_rdwy.dgn 3/14/2008 8:47:14 AM User=smithkl