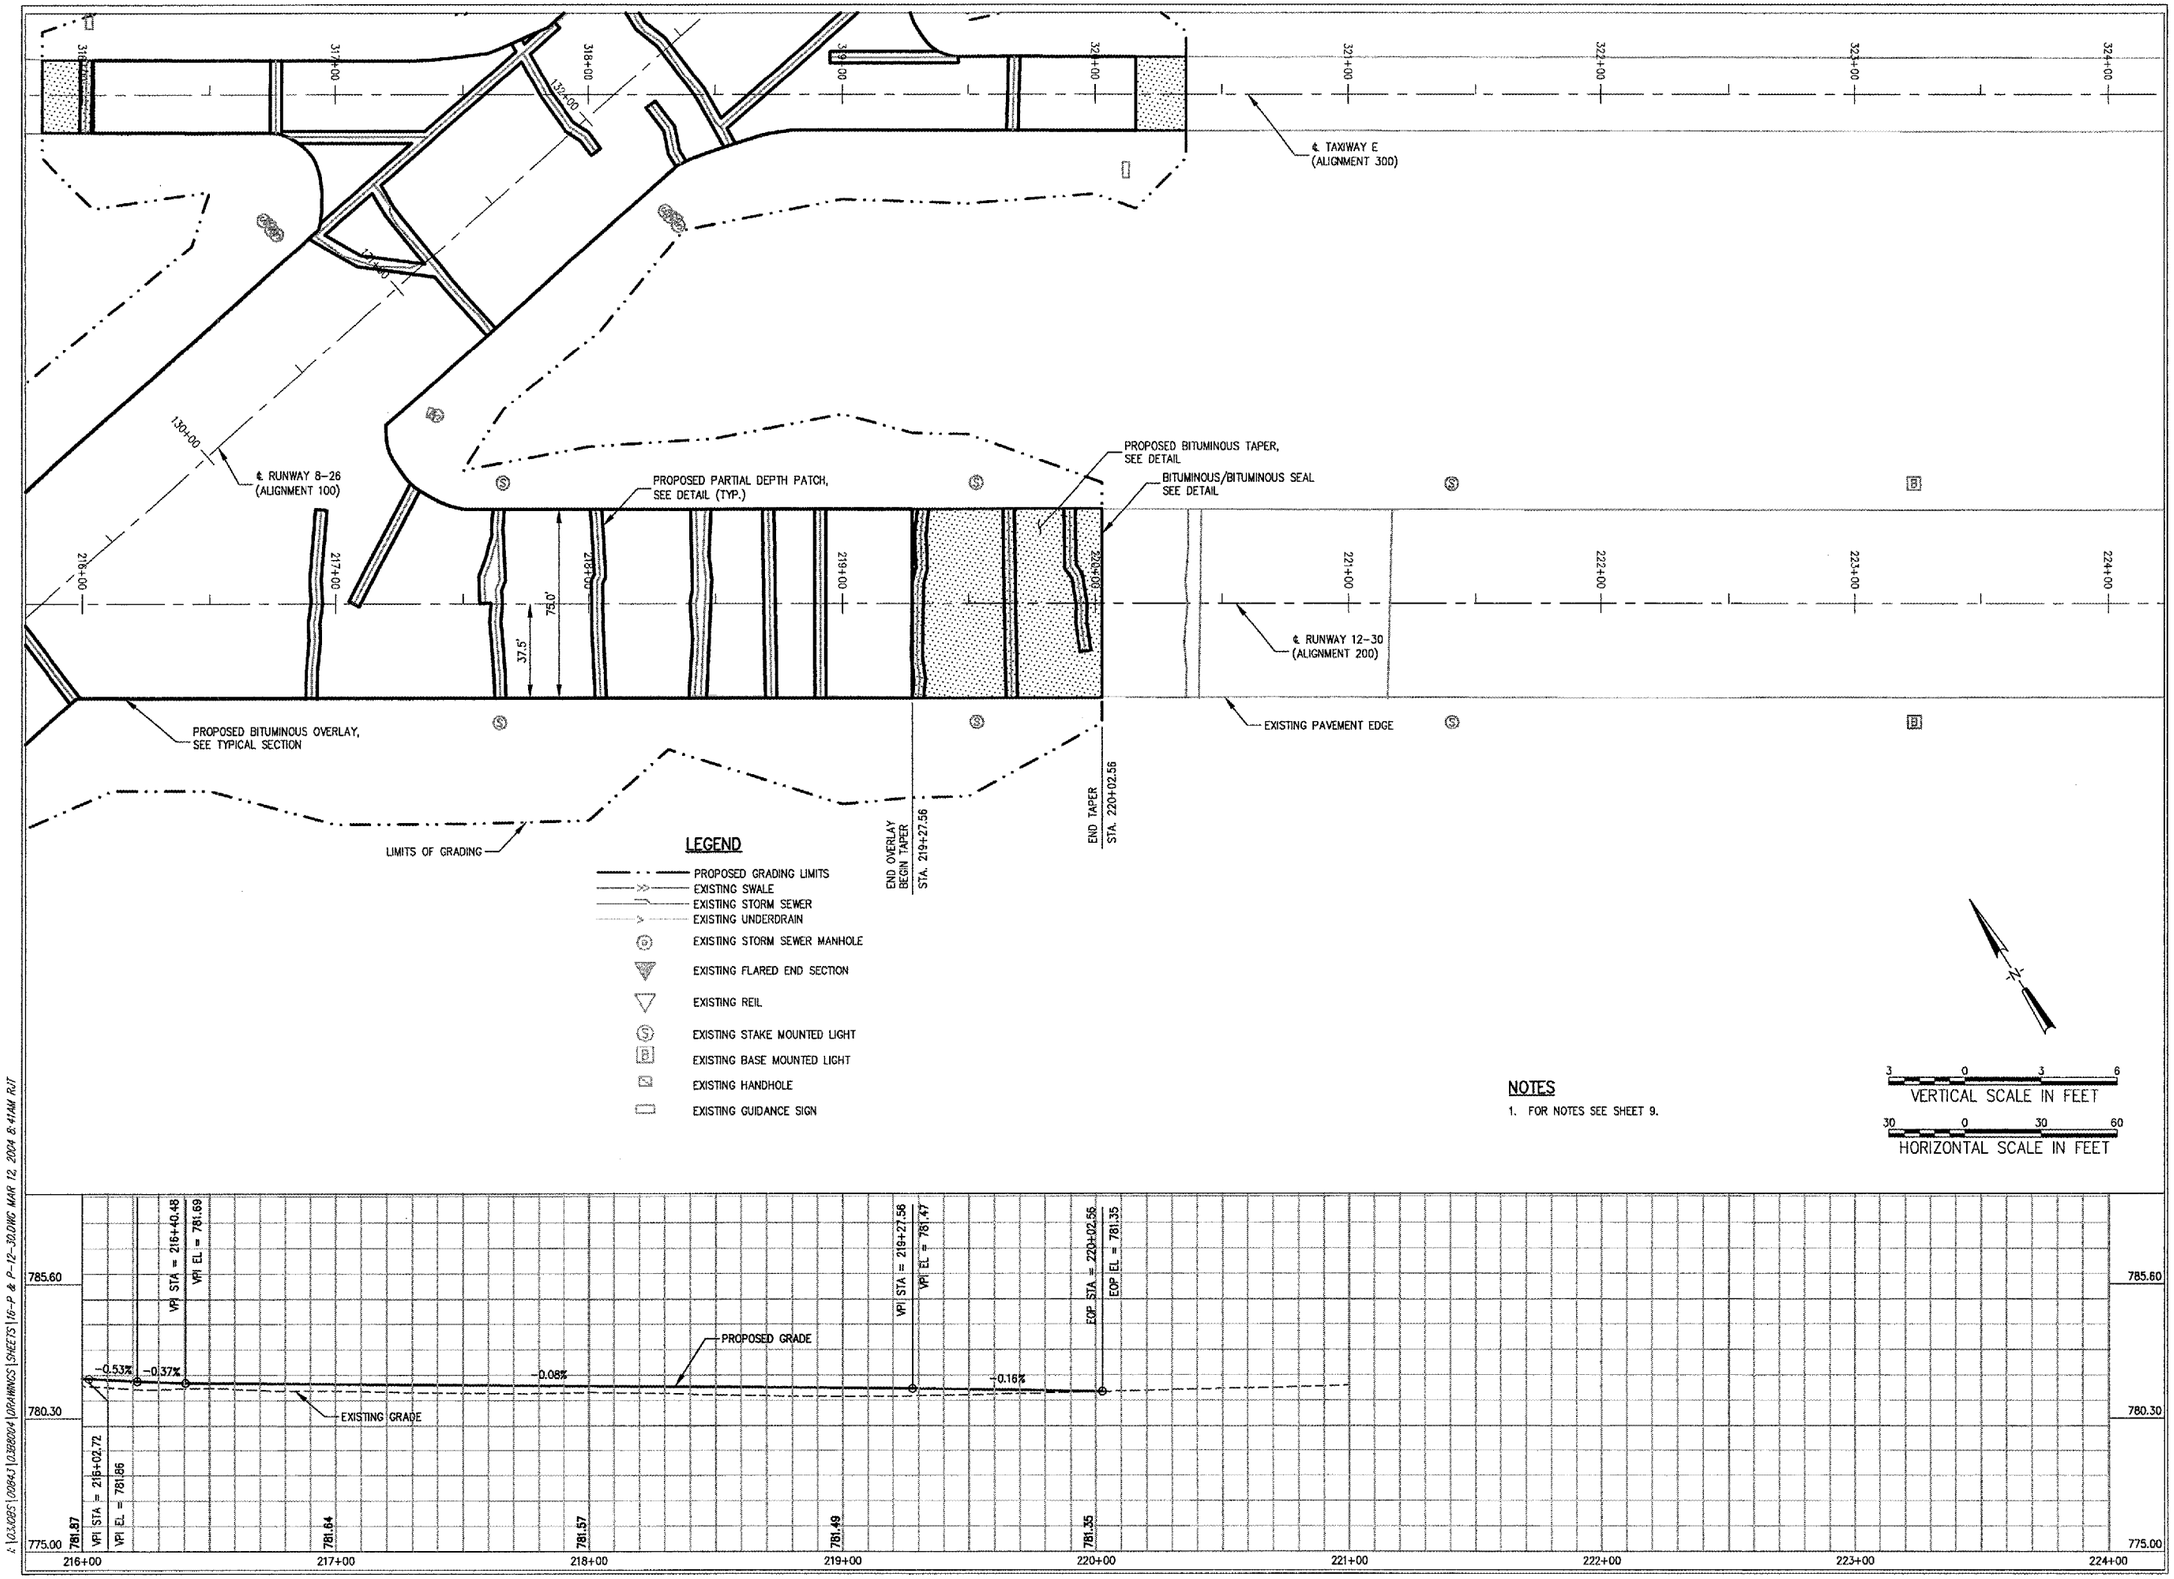

HANSON

HANSON PROFESSIONAL SERVICES INC.
815 Commerce Drive Suite 200
Oak Brook, Illinois 60523
Telephone: 630.990.3800
Fax: 630.990.3801

City of Dixon

CITY OF DIXON, ILLINOIS
Post Office Box 386
Dixon, Illinois 61021
Telephone: 815.288.1485

DIXON MUNICIPAL AIRPORT
CHARLES R. WALGREEN FIELD
OVERLAY RUNWAY 8-26,
REHABILITATE HANGAR PAVEMENTS

AIP PROJECT NO. 3-17-0036-B5
IDA PROJECT NO. C73-3313

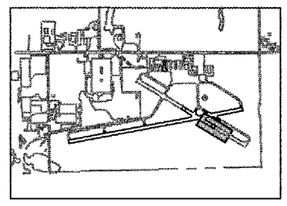

KEY PLAN

No.	Drawing Issue Description	Date	By

Date
12 MARCH 2004

Sheet Title
PLAN AND PROFILE
STA 216+00 TO
STA 220+02.56

84303B8004/C8005
Project Number

RJT 01/20/04
Layout By Date

TMM 01/20/04
Designed By Date

RMH 03/05/04
Reviewed By Date

RJT
Drawn By

16
Sheet No. of 68

I:\JOBS\10284\10384\DRAWINGS\SHEETS\16-P & P-12-30.DWG MAR 12, 2004 8:41AM RJT