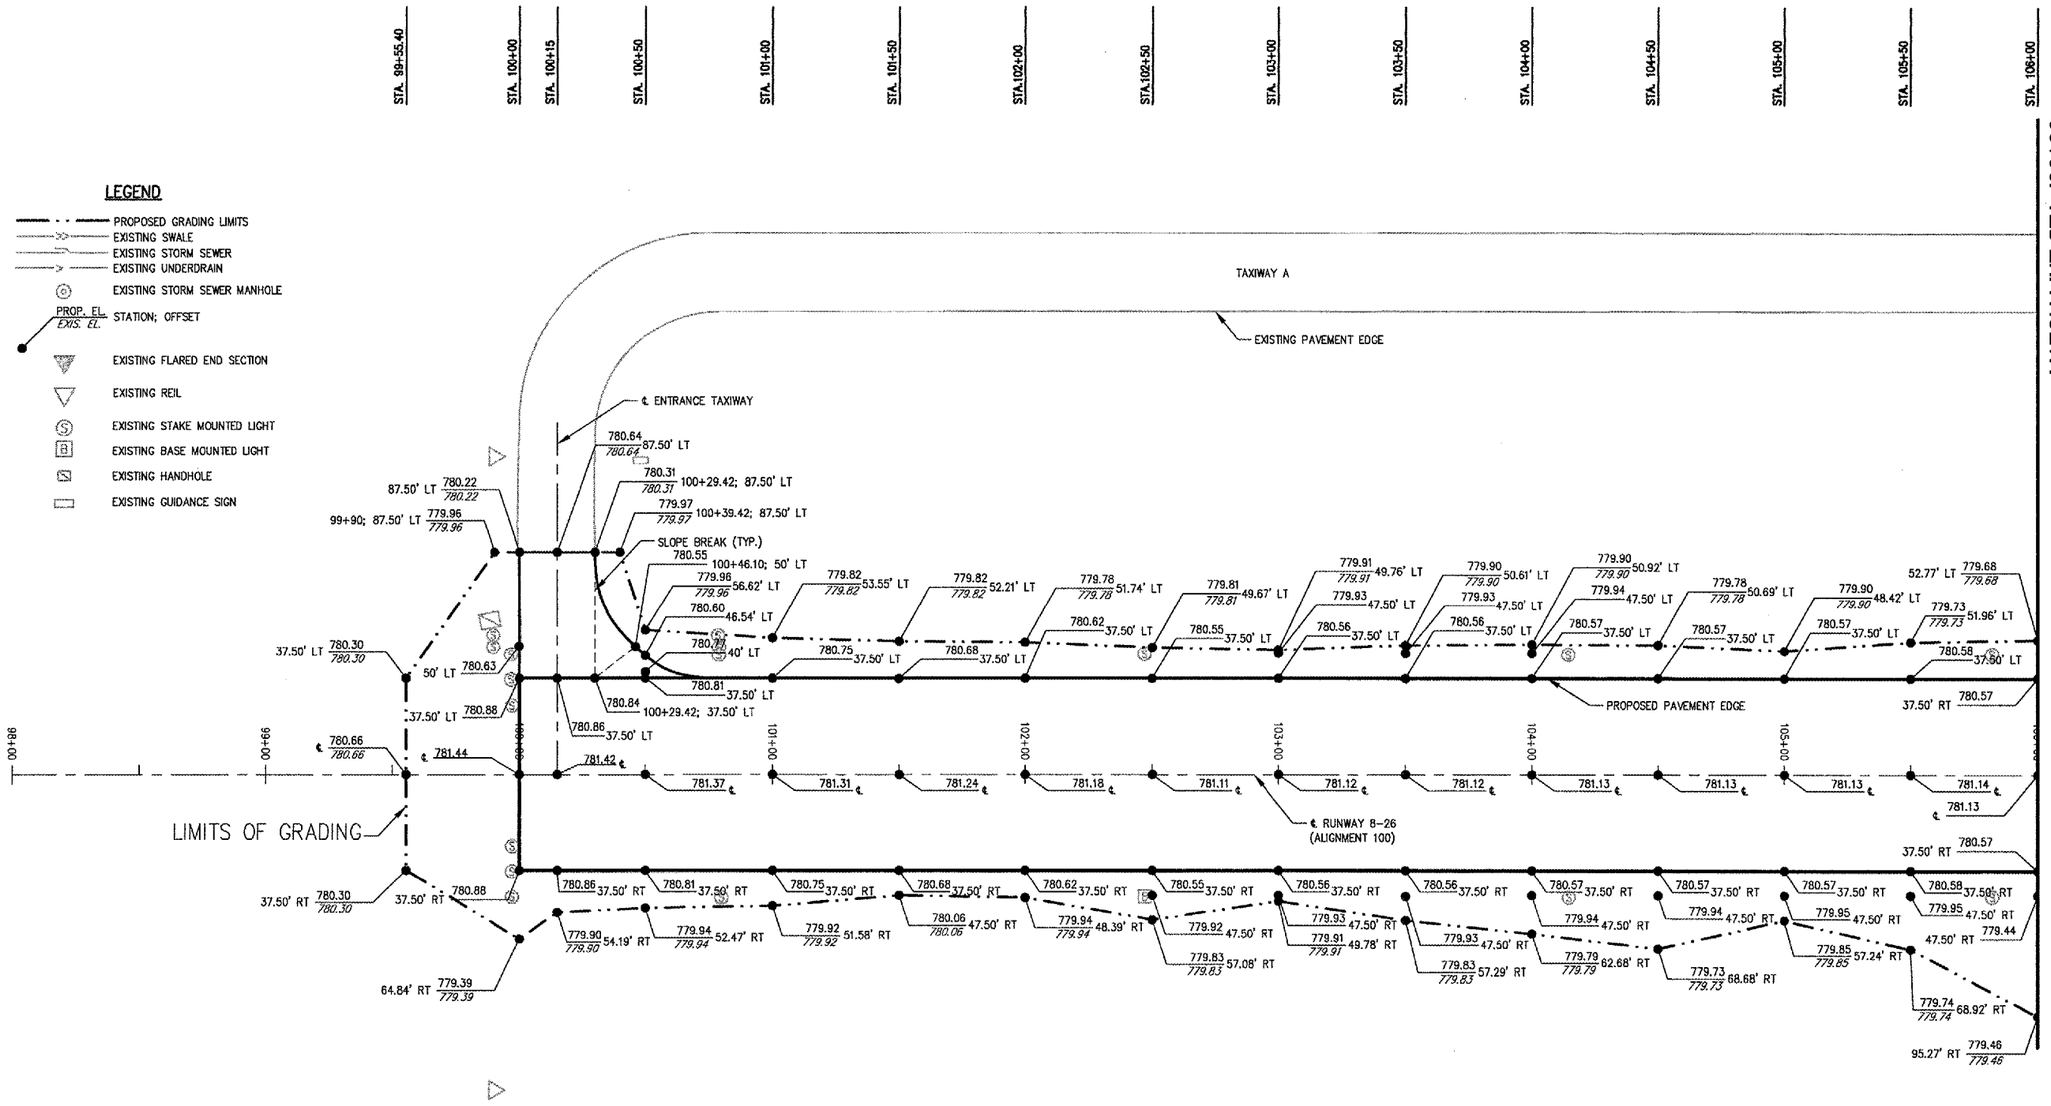

EARTHWORK QUANTITIES

	Volume (C.Y.)	Volume (C.Y.)	Volume (C.Y.)
Total Unclassified Cut =	680		
Topsoil Fill Required =		2,340	
Topsoil From On-site =			470
Topsoil From Off-site =			1,870
Unclassified Cut Remaining =			210

NOTES

1. FOR ALIGNMENT DATA AND OTHER ADDITIONAL GRADING INFORMATION SEE PLAN AND PROFILE SHEETS AND CROSS SECTIONS.
2. PROPOSED PAVEMENT EDGES TO MATCH EXISITNG LOCATIONS.
3. STAKING POINTS ARE AT CROSS SECTIONS UNLESS NOTED OTHERWISE.
4. FOR SEEDING AND SODDING INFORMATION, SEE LANDSCAPING PLAN.

N

30 0 30 60
SCALE IN FEET

HANSON

HANSON PROFESSIONAL SERVICES INC.
815 Commerce Drive Suite 200
Oak Brook, Illinois 60523
Telephone: 630.990.3800
Fax: 630.990.3801

City of Dixon

CITY OF DIXON, ILLINOIS
Post Office Box 386
Dixon, Illinois 61021
Telephone: 815.288.1485

DIXON MUNICIPAL AIRPORT
CHARLES R. WALGREEN FIELD
OVERLAY RUNWAY 8-26,
REHABILITATE HANGAR PAVEMENTS

AIP PROJECT NO. 3-17-0036-B5
IDA PROJECT NO. C73-3313

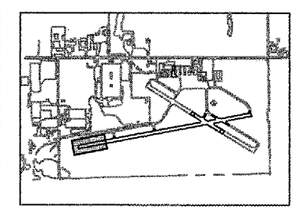

KEY PLAN

No.	Drawing Issue Description	Date	By

Date
12 MARCH 2004

Sheet Title

STAKING PLAN
STA 100+00 TO
STA 106+00

84303B8004/C8005
Project Number

RJT 01/20/04
Layout By Date

TMM 01/20/04
Designed By Date

RMH 03/05/04
Reviewed By Date

RJT | --- | ---
Drawn By

18
Sheet No. of 68

L:\DJOBS\00843\03B8004\DRAWINGS\SHEETS\18-STAKING PLAN-8-26.DWG MAR 12, 2004 8:41AM RJT