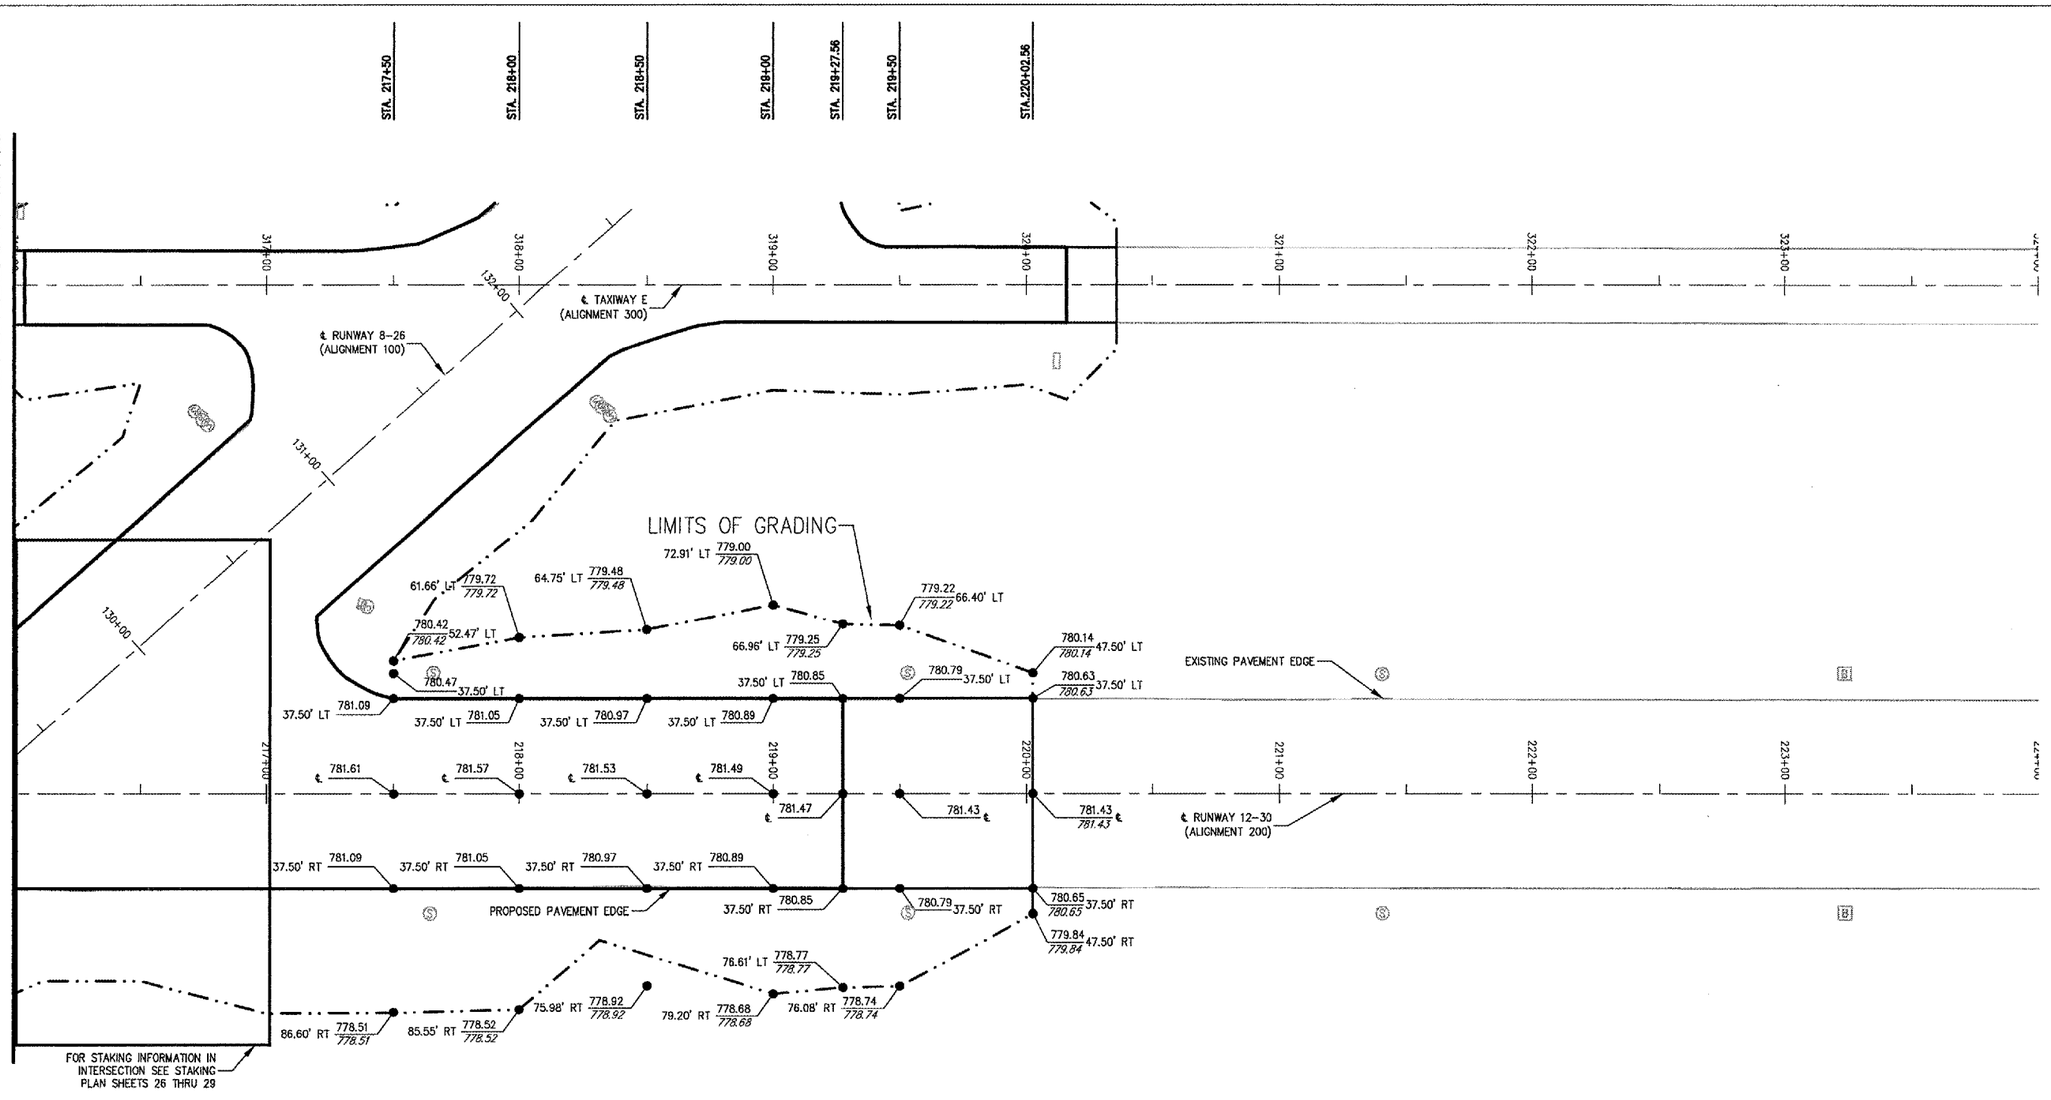

LEGEND

- PROPOSED GRADING LIMITS
- EXISTING SWALE
- EXISTING STORM SEWER
- EXISTING UNDERDRAIN
- EXISTING STORM SEWER MANHOLE
- PROP. EL. / EXIS. EL. STATION; OFFSET
- EXISTING FLARED END SECTION
- EXISTING REIL
- EXISTING STAKE MOUNTED LIGHT
- EXISTING BASE MOUNTED LIGHT
- EXISTING HANDHOLE
- EXISTING GUIDANCE SIGN

NOTE

1. FOR STAKING PLAN NOTES, SEE SHEET 18.

30 0 30 60
SCALE IN FEET

HANSON

HANSON PROFESSIONAL SERVICES INC.
815 Commerce Drive Suite 200
Oak Brook, Illinois 60523
Telephone: 630.990.3800
Fax: 630.990.3801

City of Dixon

CITY OF DIXON, ILLINOIS
Post Office Box 386
Dixon, Illinois 61021
Telephone: 815.288.1485

DIXON MUNICIPAL AIRPORT
CHARLES R. WALGREEN FIELD
OVERLAY RUNWAY 8-26,
REHABILITATE HANGAR PAVEMENTS

AIP PROJECT NO. 3-17-0036-B5
IDA PROJECT NO. C73-3313

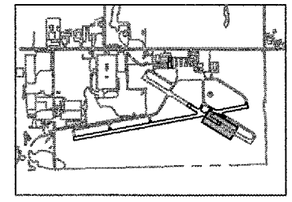

KEY PLAN

No.	Drawing Issue Description	Date	By

Date
12 MARCH 2004

Sheet Title

STAKING PLAN
STA 216+00 TO
STA 220+02.56

84303B8004/C8005	Project Number
RJT 01/20/04	Layout By / Date
TMM 01/20/04	Designed By / Date
RMH 03/05/04	Reviewed By / Date
TJT	Drawn By

25
of 68
Sheet No.

I:\JOBS\00843\Q8B8004\DRAWINGS\SHEETS\25-STAKING PLAN-12-3D.DWG MAR 12, 2004 8:42AM RJT